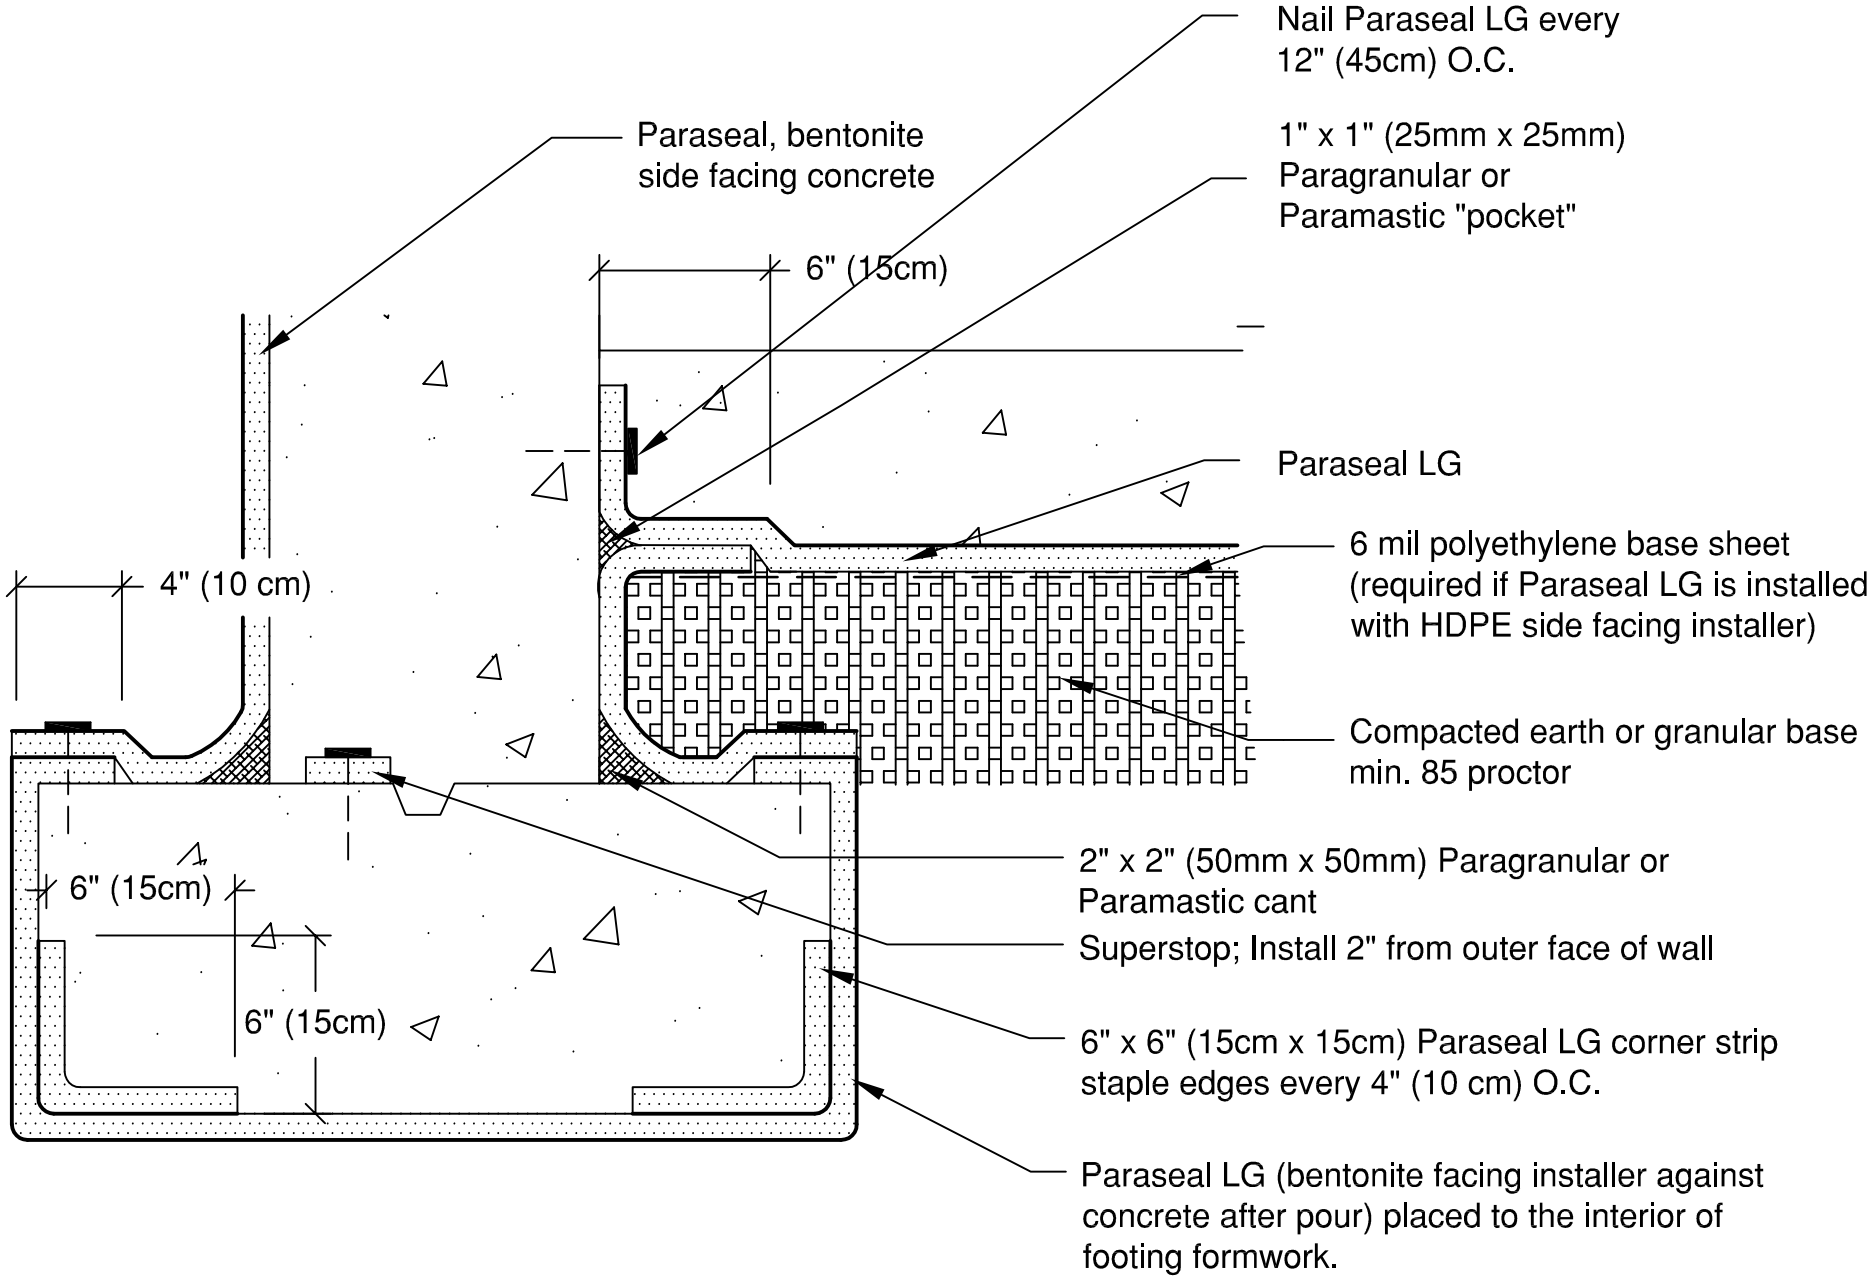

Note: Paraseal products require a minimum 24 psf compaction/ confinement to be effective.

This detail is intended for conceptual purposes only. Detail must be reviewed by a project/design professional.
See www.tremcosealants.com for the most up-to-date product information.

Rev	Date	Description	By
1	10/10/2013	Update Detail	KAB

Rev # 1

File Name: 10852

Sheet Number:

Date: 8/25/2009

Project: Garden Homes Project - 105 Chestnut Street, Cranford, NJ
Detail: Tie-In Between Backfilled Wall/Footing and Floor Slab

Scale: None

Checked by: WH

Drawn by: KT

TREMCO®
www.tremcosealants.com
3735 Green Road * Beachwood, OH 44122
Phone : 866-209-2404 * Fax: 216-766-5535