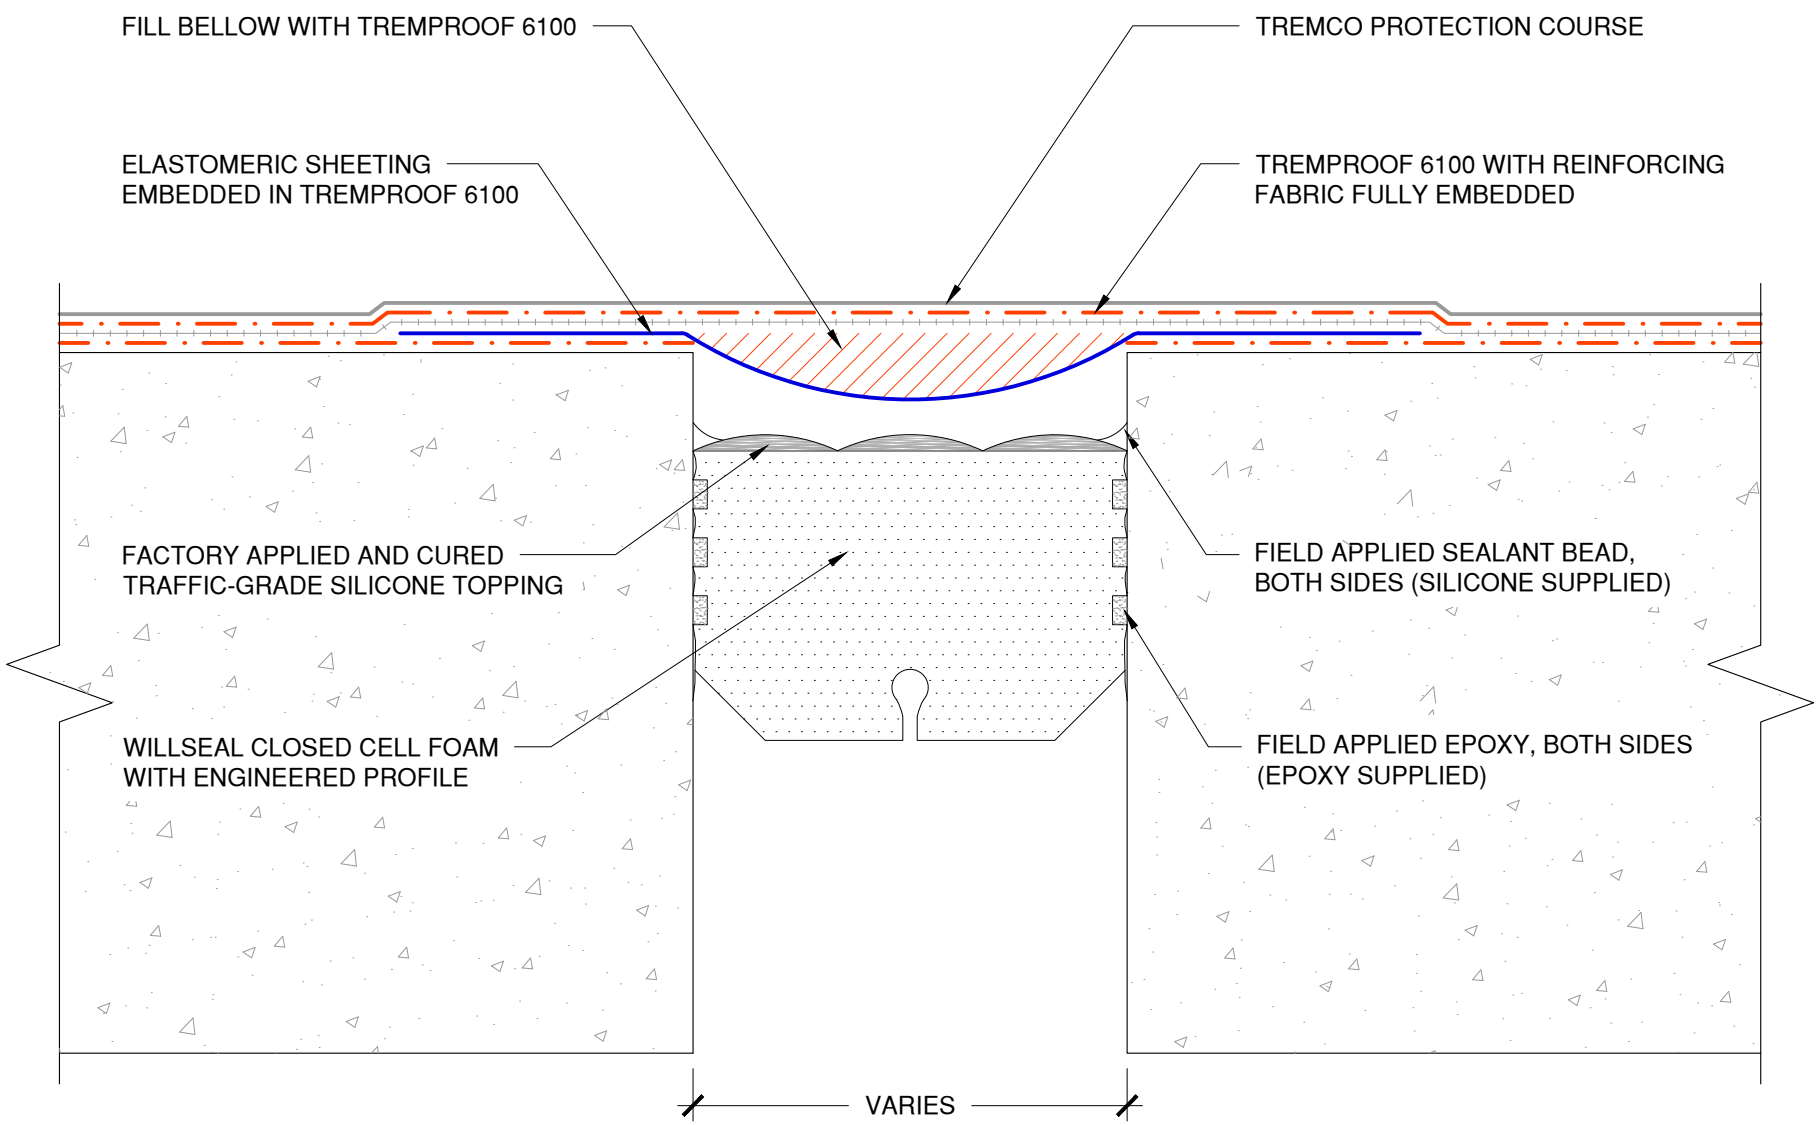

NOTE: REFER TO TREMCO'S PUBLISHED APPLICATION INSTRUCTIONS FOR ACCEPTABLE JOINT SIDE WALL SUBSTRATE CONDITIONS PRIOR TO INSTALLATION

TREMPRIME QD OR TREMCO APPROVED PRIMER MUST BE APPLIED BEFORE THE APPLICATION OF TREMPROOF 6100

TREMCO
Construction Products Group

Project:

Detail: Willseal Color Coreseal H at Floor to Floor Expansion Joint with TREMproof 6100

This detail is intended for conceptual purposes only.

Drawn by:	Checked by:	Scale:	Date:
KAB	NF/SP	NTS	5/26/2020

File Name:

WCCH-FF-6100-01