


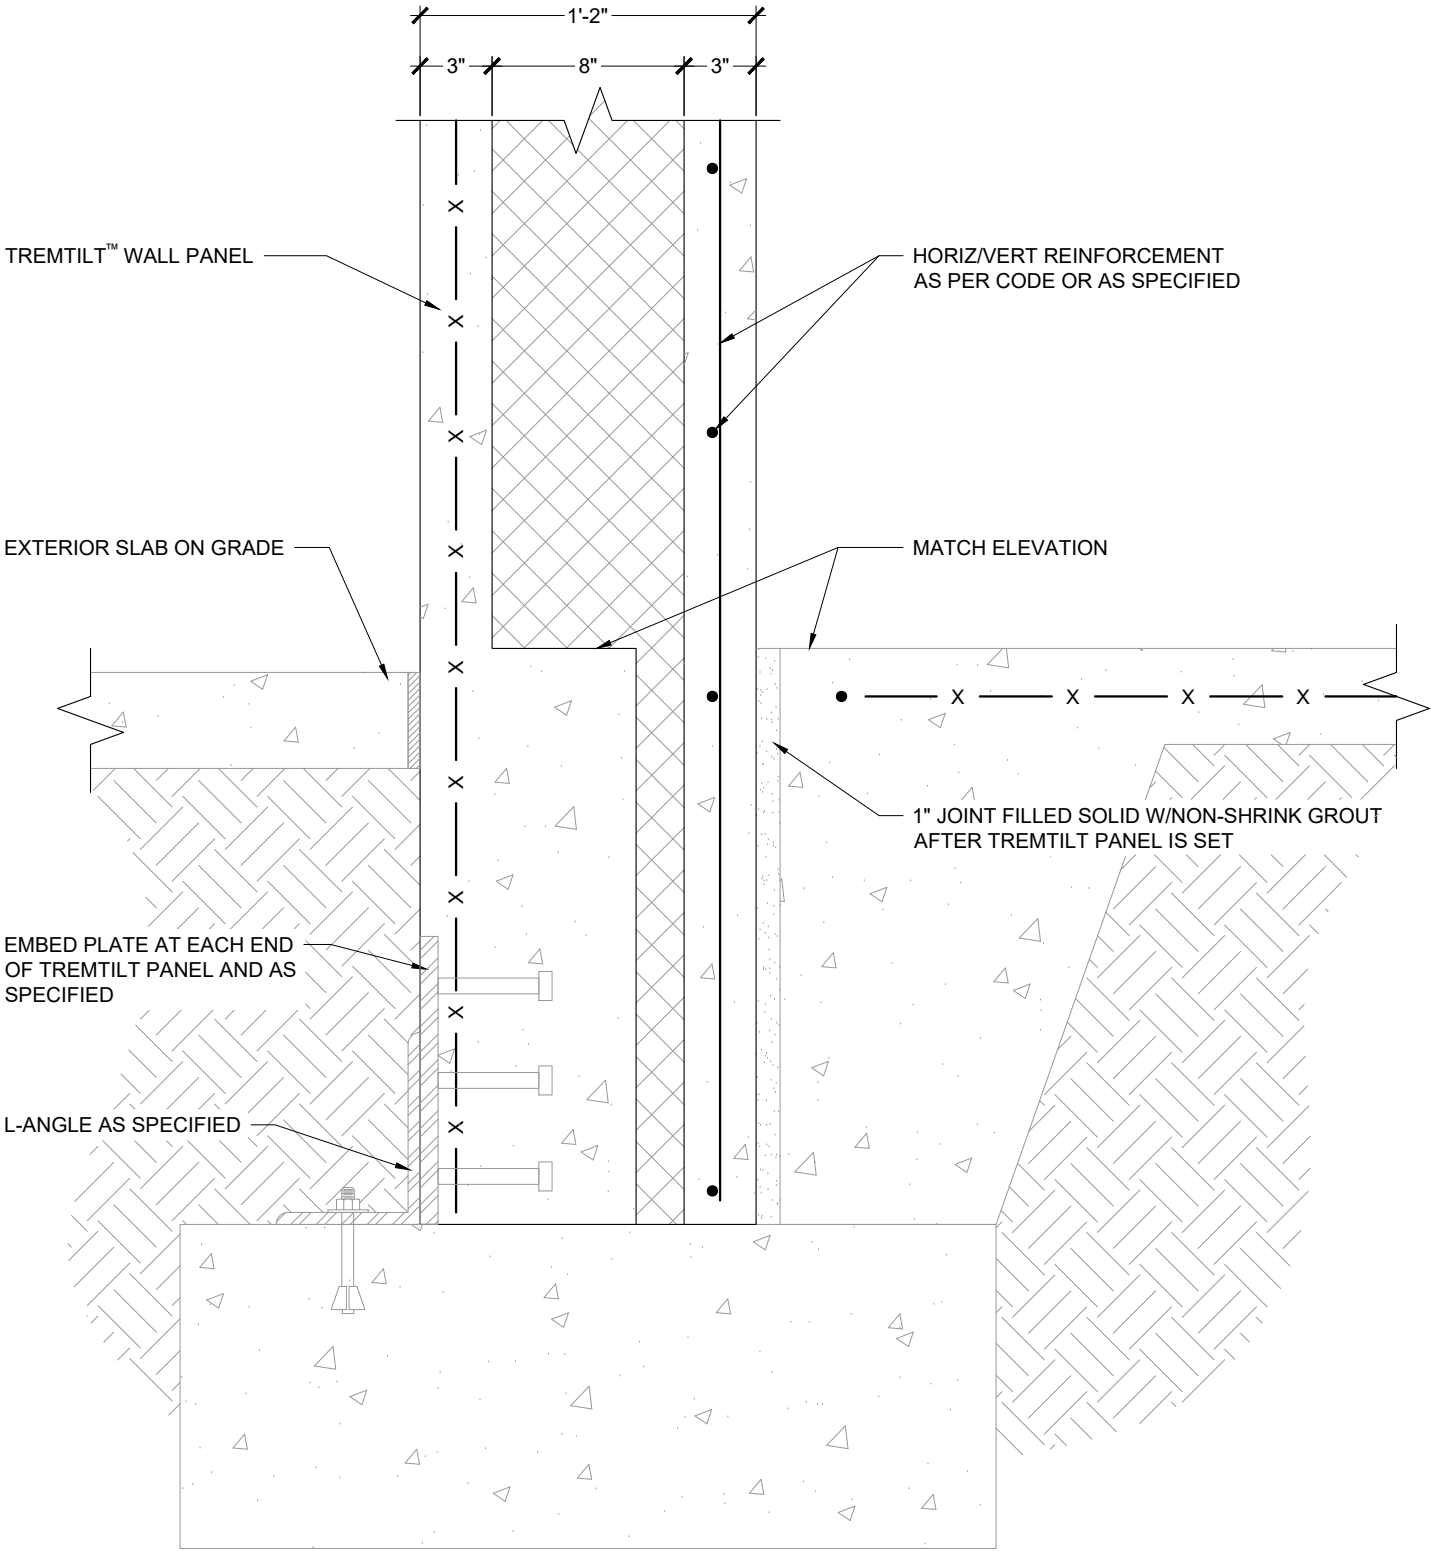

Tremtilt™



Tremco Technical Support: 866-209-2404

Detail: Panel to Footing

Drawn by: KAB

Checked by: DH

Scale: 1 1/2" = 1'-0"

Revision #: 00

Revised by: -

Date: 10/2/2026

This detail is for general informational purposes only. The project design professional determines, in its sole discretion, whether this detail or a functionally equivalent detail is best suited for the project with respect to any architecture, engineering, and design requirements, including any local building code requirements. If this document is not reviewed and the product is not approved for use by a licensed design professional, the customer agrees that the detail may contain substantive flaws requiring correction, and hereby releases Tremco CPG Inc. from any and all liability related to the design and installation of the product. This detail is subject to change without notice. Contact Tremco to ensure you have the most recent version.


www.tremcocpg.com

File Name:

TREMTILT BG 01



Construction Products Group

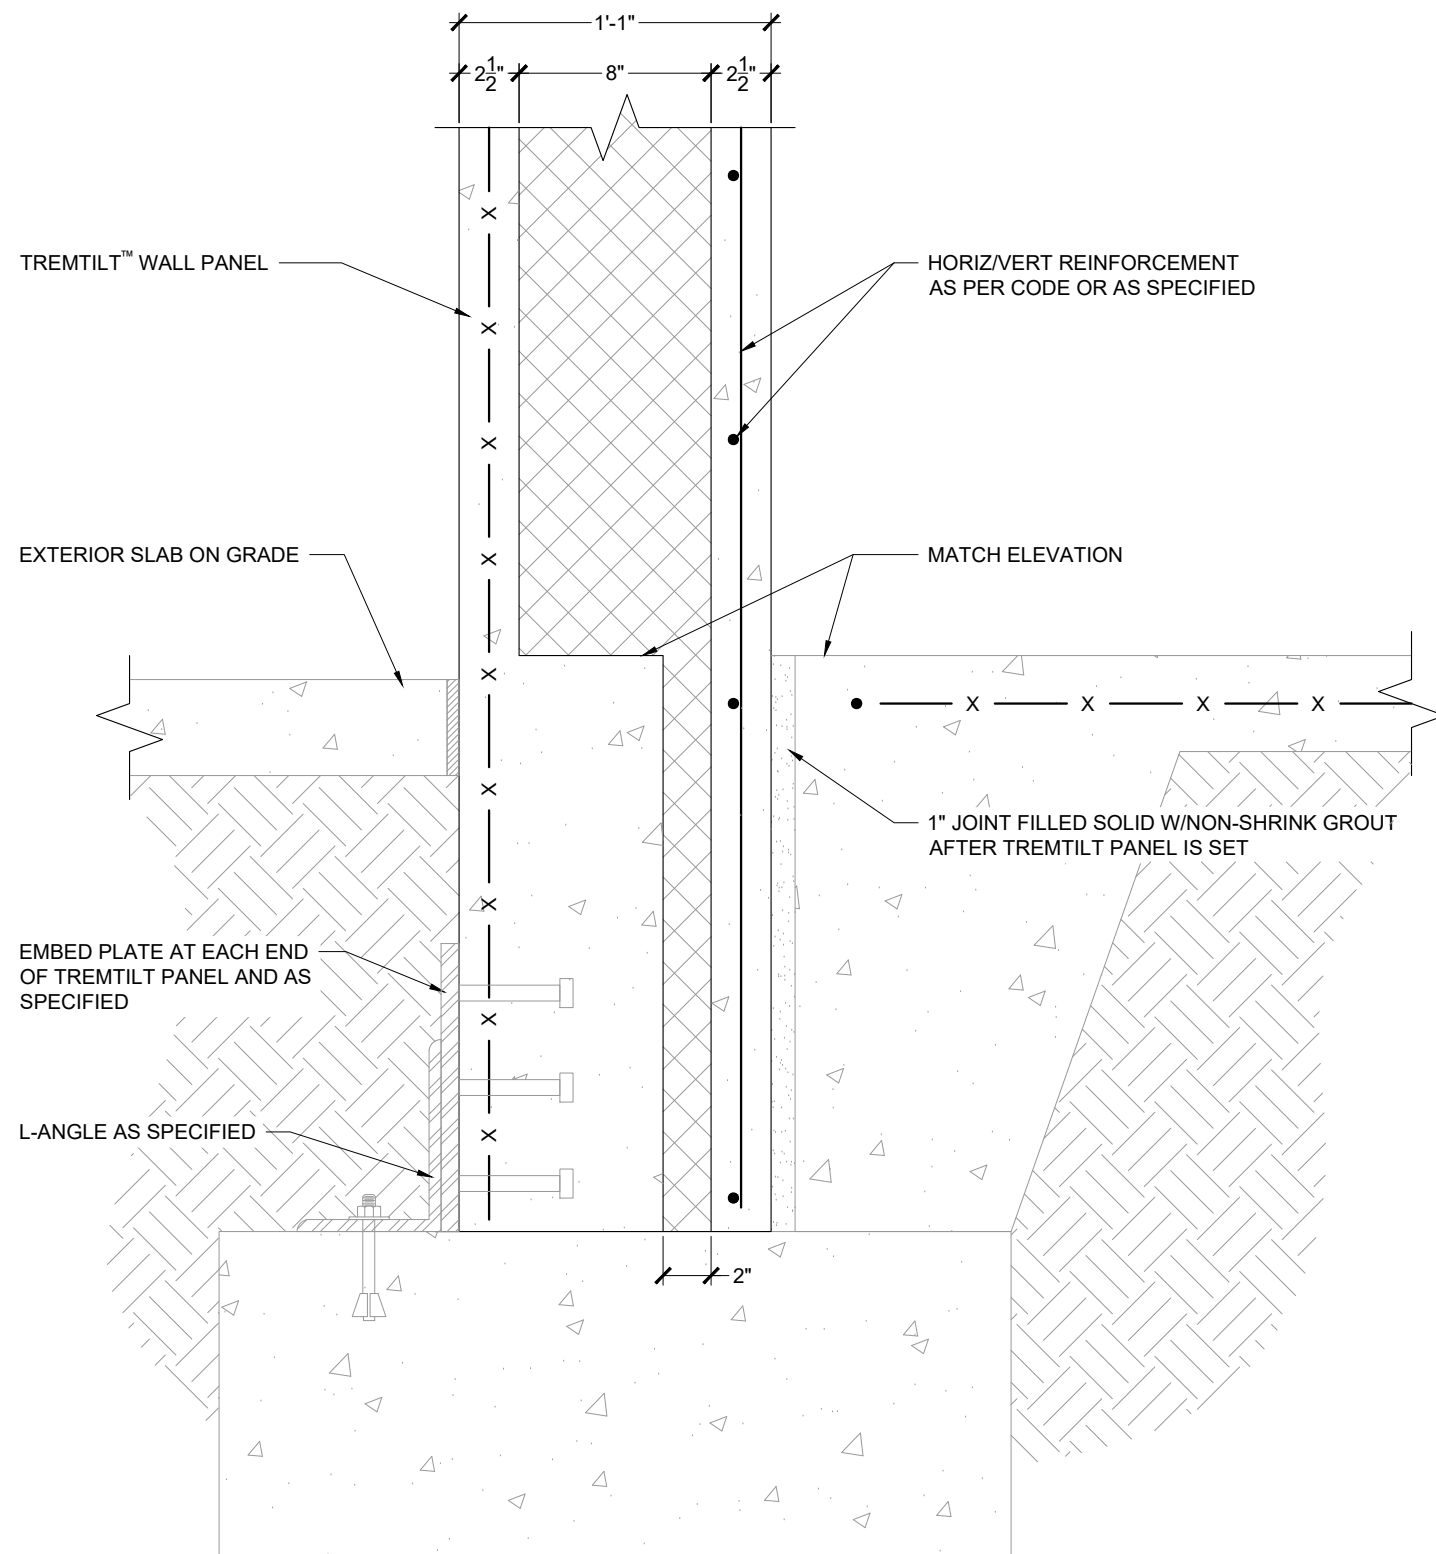

Tremtilt™




Detail: Panel to Footing, 2 1/2" Option		
Drawn by: KAB	Checked by: DH	Scale: 1 1/2" = 1'-0"
Revision #: 00	Revised by: -	Date: 10/2/2026

This detail is for general informational purposes only. The project design professional determines, in its sole discretion, whether this detail or a functionally equivalent detail is best suited for the project with respect to any architecture, engineering, and design requirements, including any local building code requirements. If this document is not reviewed and the product is not approved for use by a licensed design professional, the customer agrees that the detail may contain substantive flaws requiring correction, and hereby releases Tremco CPG Inc. from any and all liability related to the design and installation of the product. This detail is subject to change without notice. Contact Tremco to ensure you have the most recent version.

www.tremcocpg.com

File Name:
TREMTILT BG 01 2.5



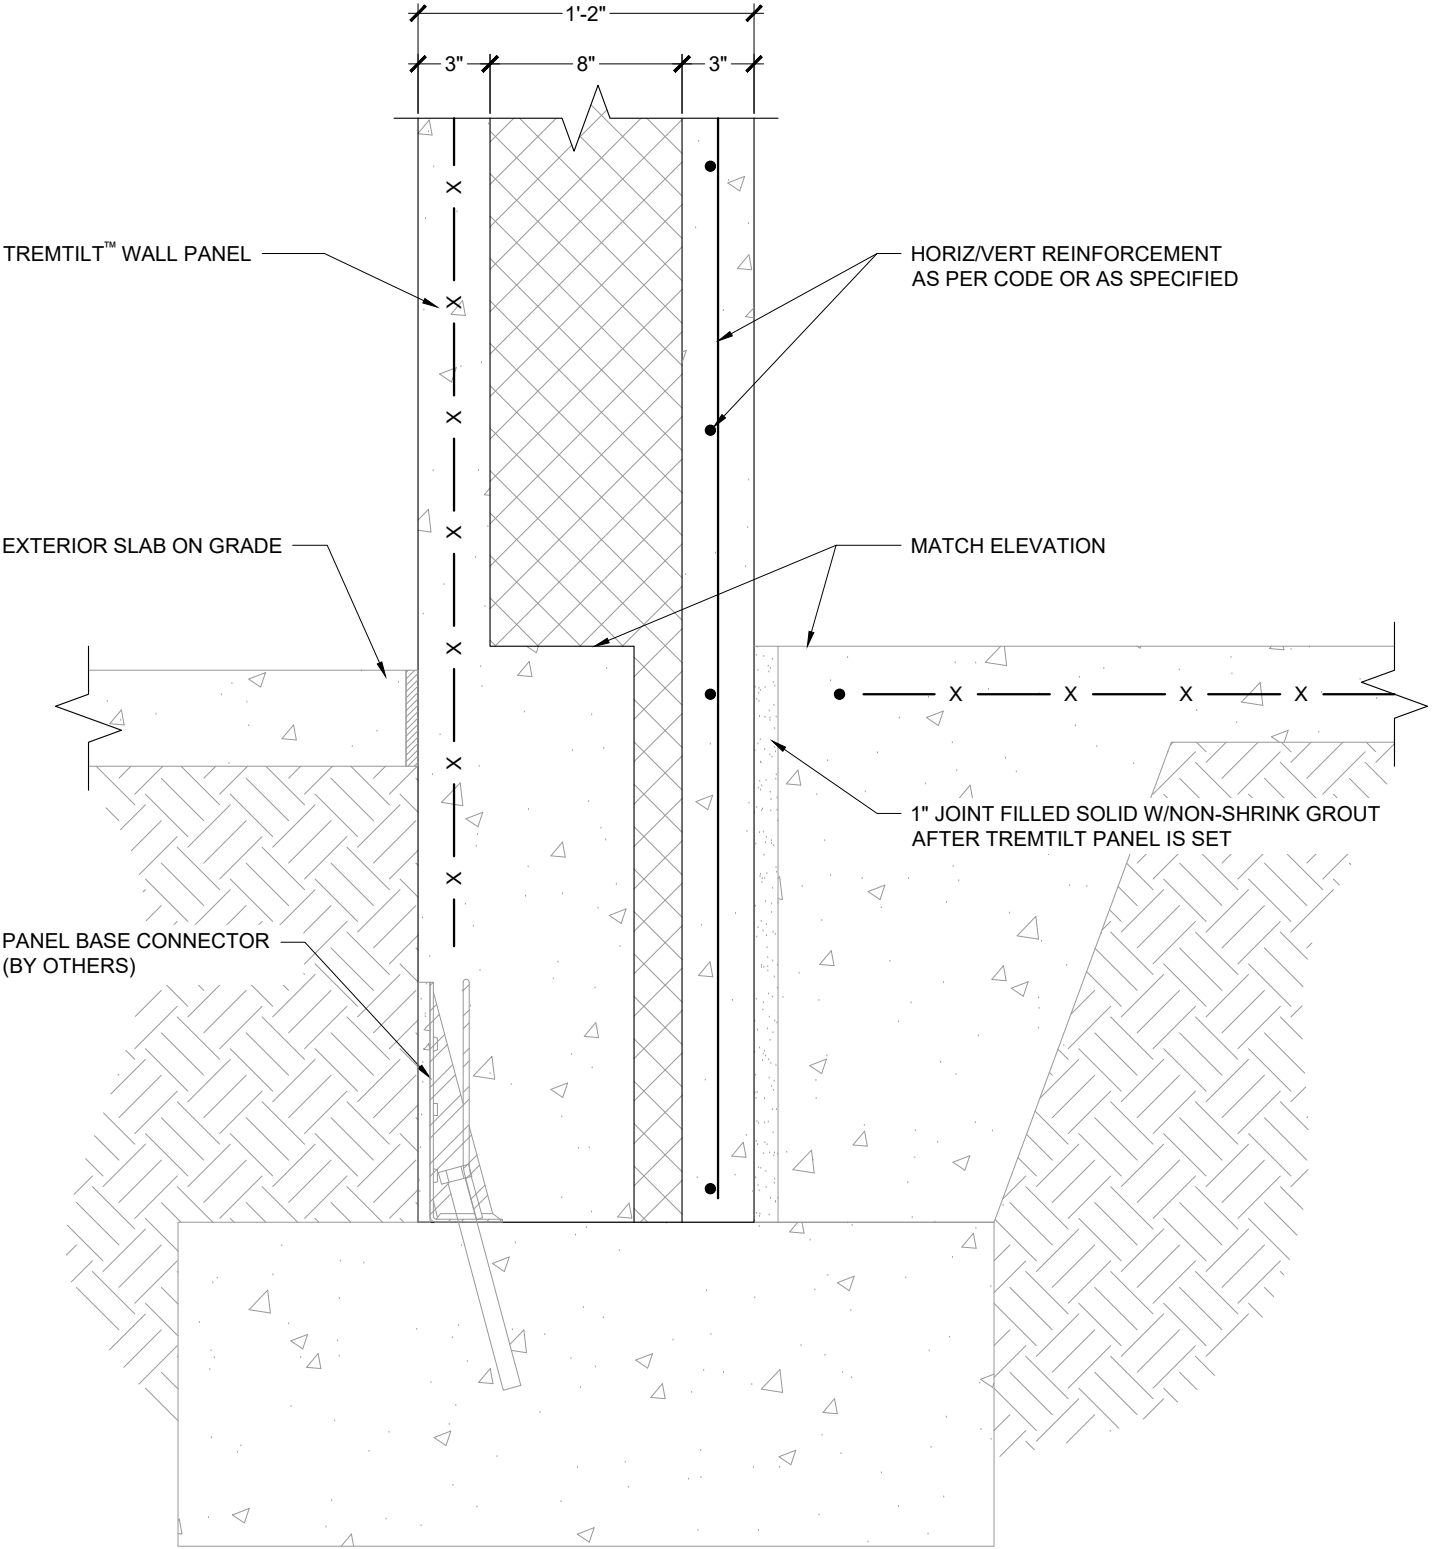

Tremtilt™

Detail: Panel to Footing with Panel Base Connector

Drawn by: KAB

Checked by: DH

Scale: 1 1/2" = 1'-0"

Revision #: 00

Revised by: -

Date: 10/2/2026

This detail is for general informational purposes only. The project design professional determines, in its sole discretion, whether this detail or a functionally equivalent detail is best suited for the project with respect to any architecture, engineering, and design requirements, including any local building code requirements. If this document is not reviewed and the product is not approved for use by a licensed design professional, the customer agrees that the detail may contain substantive flaws requiring correction, and hereby releases Tremco CPG Inc. from any and all liability related to the design and installation of the product. This detail is subject to change without notice. Contact Tremco to ensure you have the most recent version.

www.tremcocpg.com

File Name:


TREMTILT BG 02



Tremco Technical Support: 866-209-2404



Construction Products Group

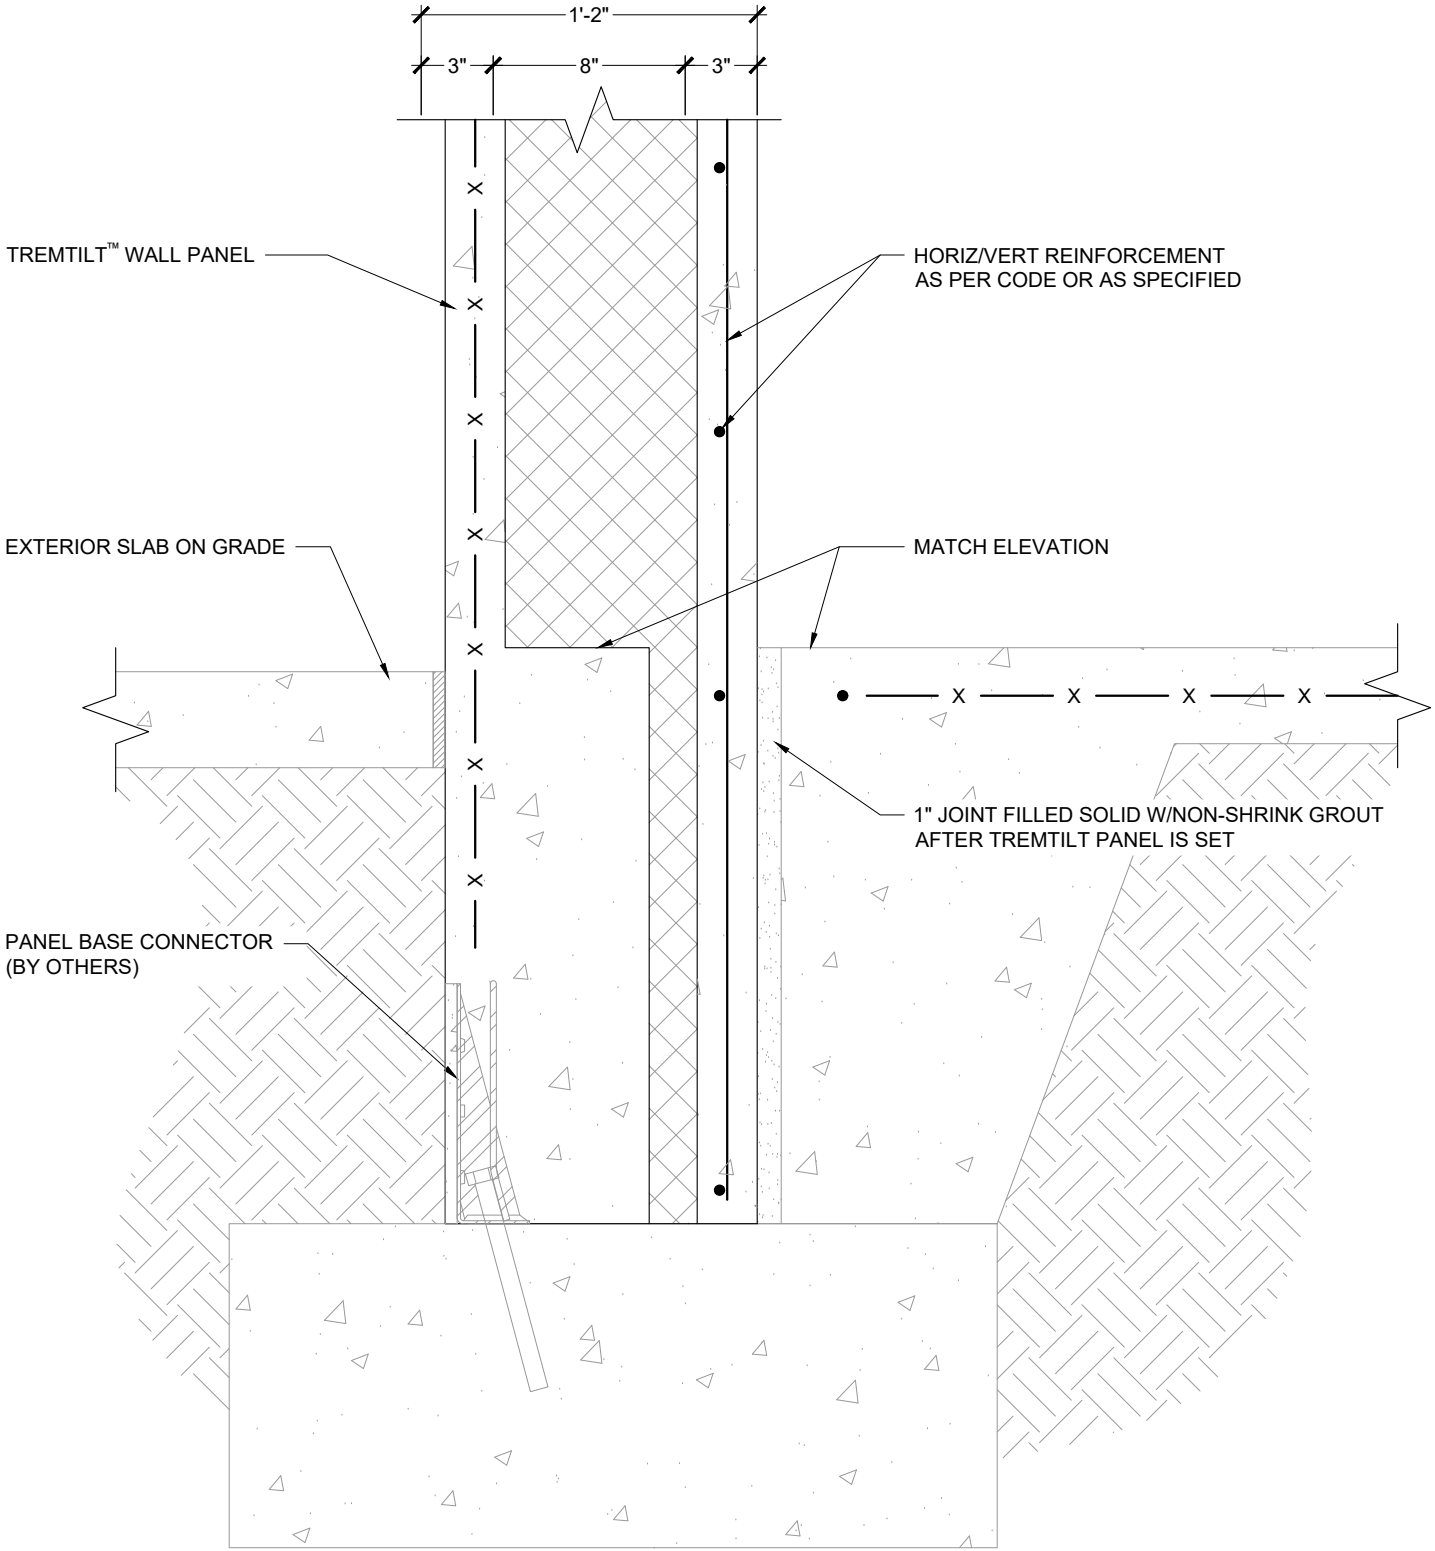

Tremtilt™

Detail: Panel to Footing with Panel Base Connector, 2 1/2" Option

Drawn by: KAB

Checked by: DH

Scale: 1 1/2" = 1'-0"

Revision #: 00

Revised by: -

Date: 10/2/2026

This detail is for general informational purposes only. The project design professional determines, in its sole discretion, whether this detail or a functionally equivalent detail is best suited for the project with respect to any architecture, engineering, and design requirements, including any local building code requirements. If this document is not reviewed and the product is not approved for use by a licensed design professional, the customer agrees that the detail may contain substantive flaws requiring correction, and hereby releases Tremco CPG Inc. from any and all liability related to the design and installation of the product. This detail is subject to change without notice. Contact Tremco to ensure you have the most recent version.

www.tremcocpg.com

File Name:


TREMTILT BG 02 2.5



Tremco Technical Support: 866-209-2404



Construction Products Group

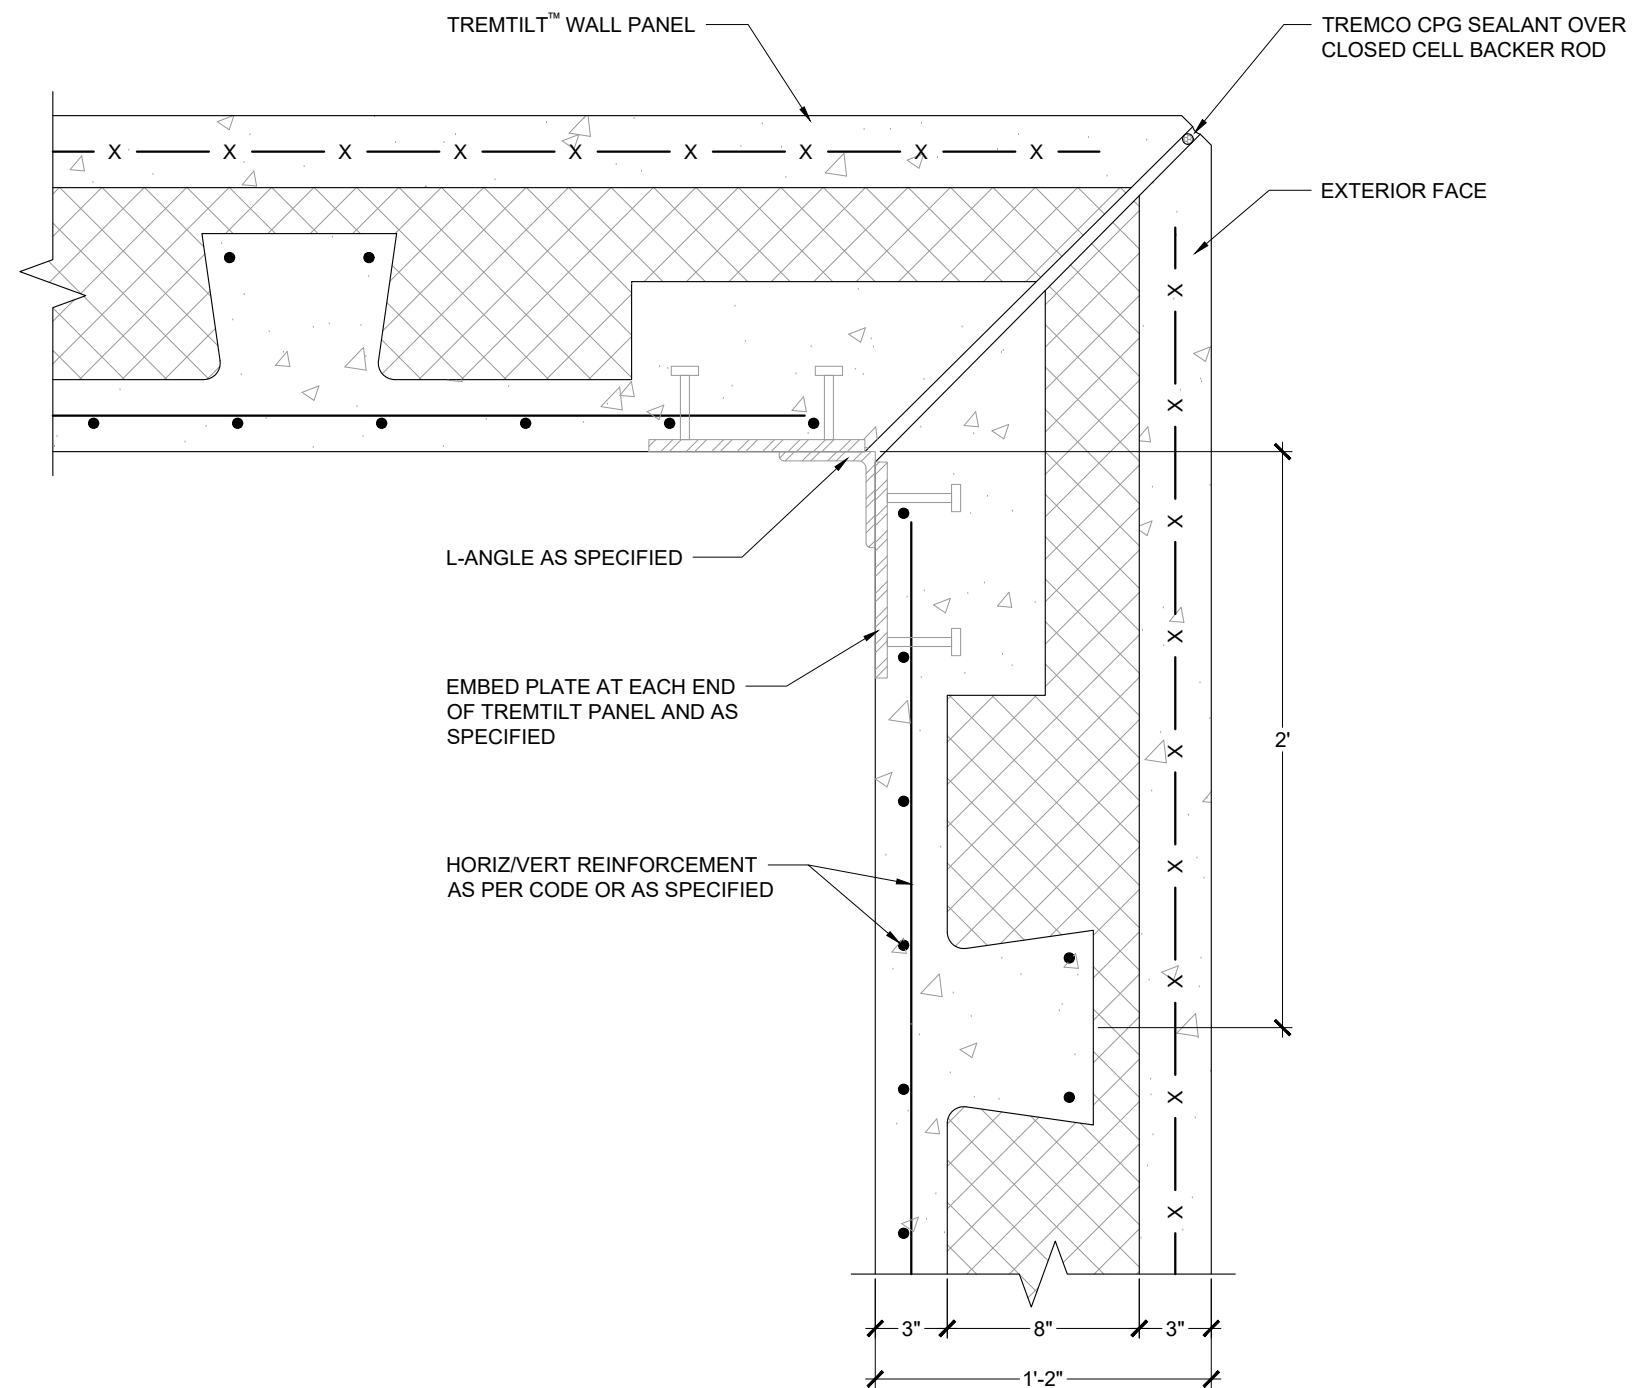

Tremtilt™

Detail: Miter Joint at Outside Corner

Drawn by: KAB

Checked by: DH

Scale: 1 1/2" = 1'-0"

Revision #: 00

Revised by: -

Date: 10/2/2026


This detail is for general informational purposes only. The project design professional determines, in its sole discretion, whether this detail or a functionally equivalent detail is best suited for the project with respect to any architecture, engineering, and design requirements, including any local building code requirements. If this document is not reviewed and the product is not approved for use by a licensed design professional, the customer agrees that the detail may contain substantive flaws requiring correction, and hereby releases Tremco CPG Inc. from any and all liability related to the design and installation of the product. This detail is subject to change without notice. Contact Tremco to ensure you have the most recent version.

www.tremcocpg.com


File Name:

TREMTILT C 01



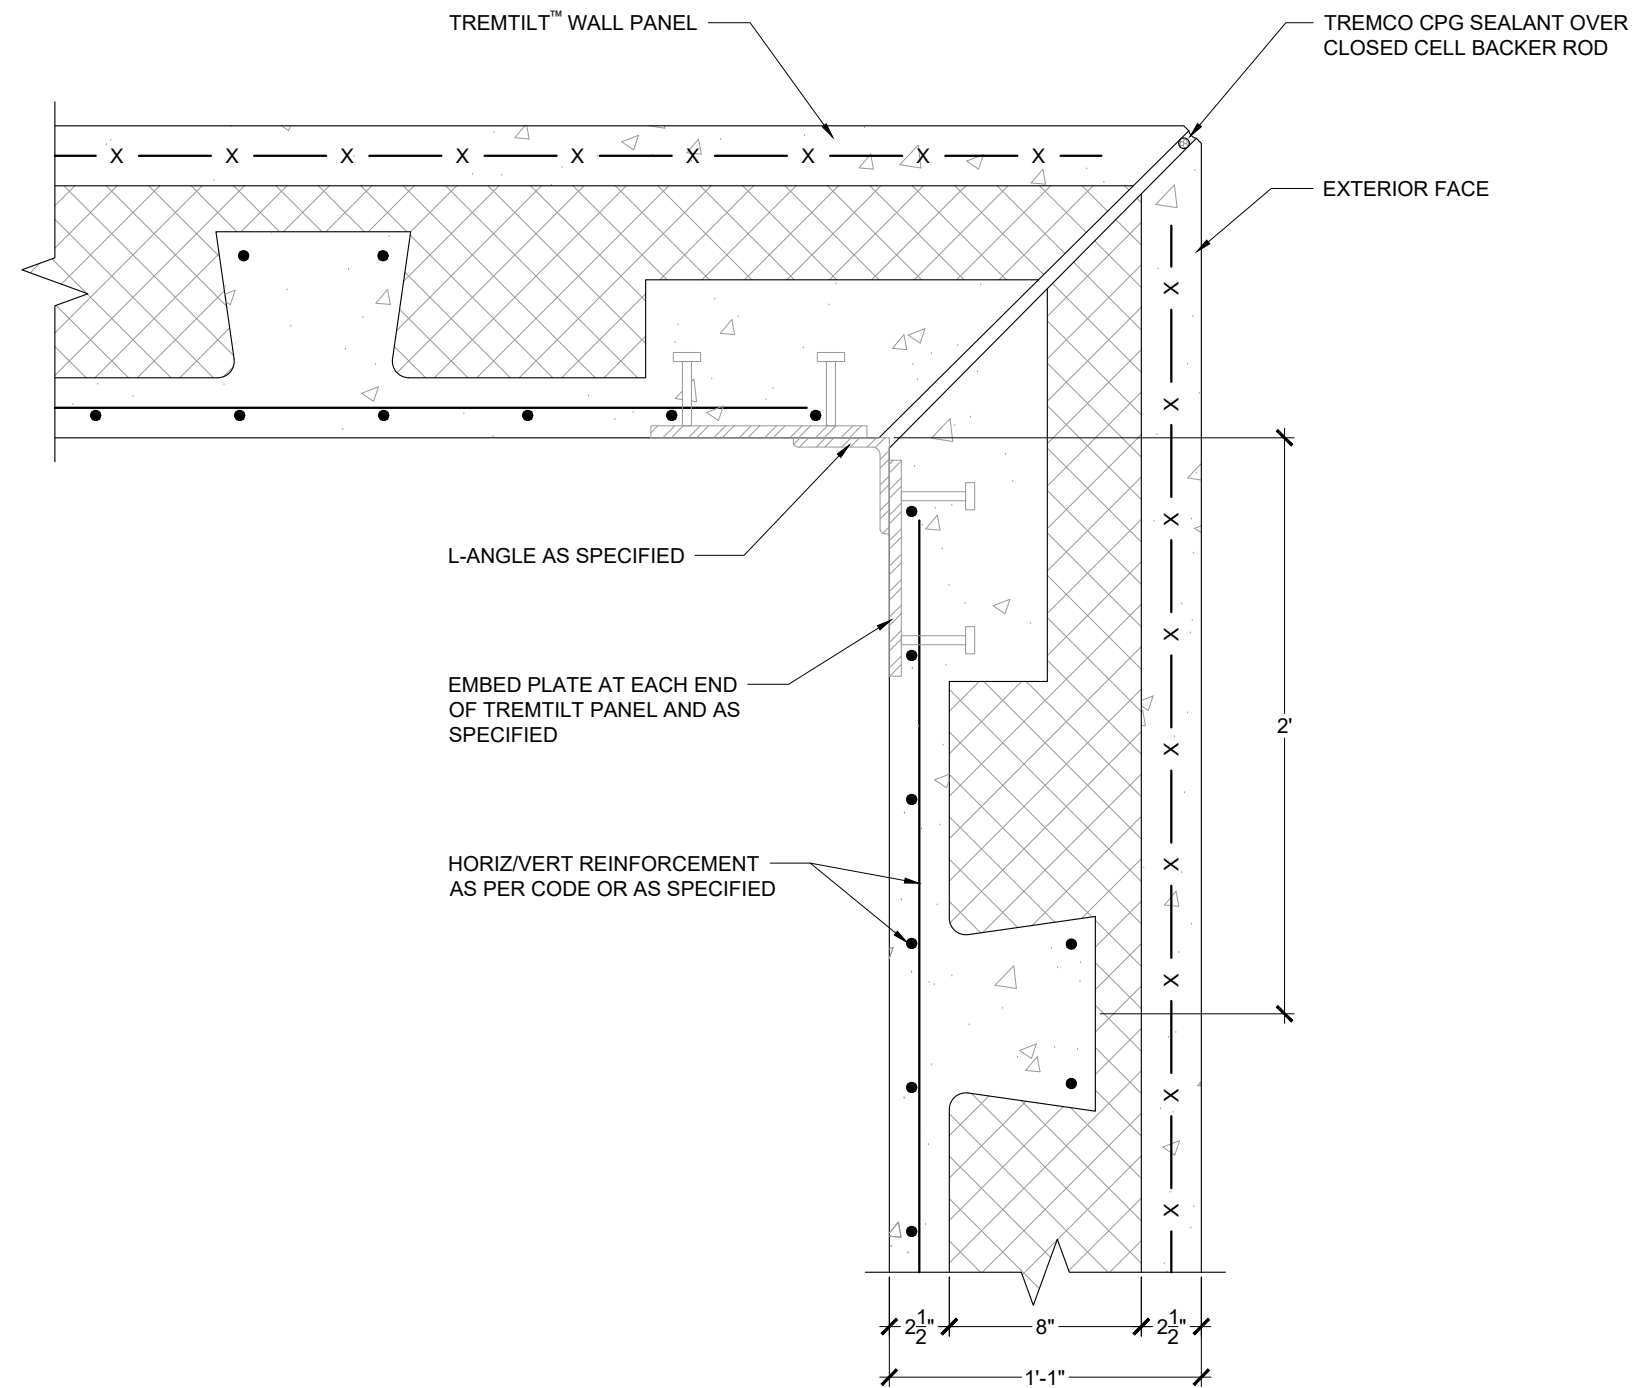


Tremtilt™

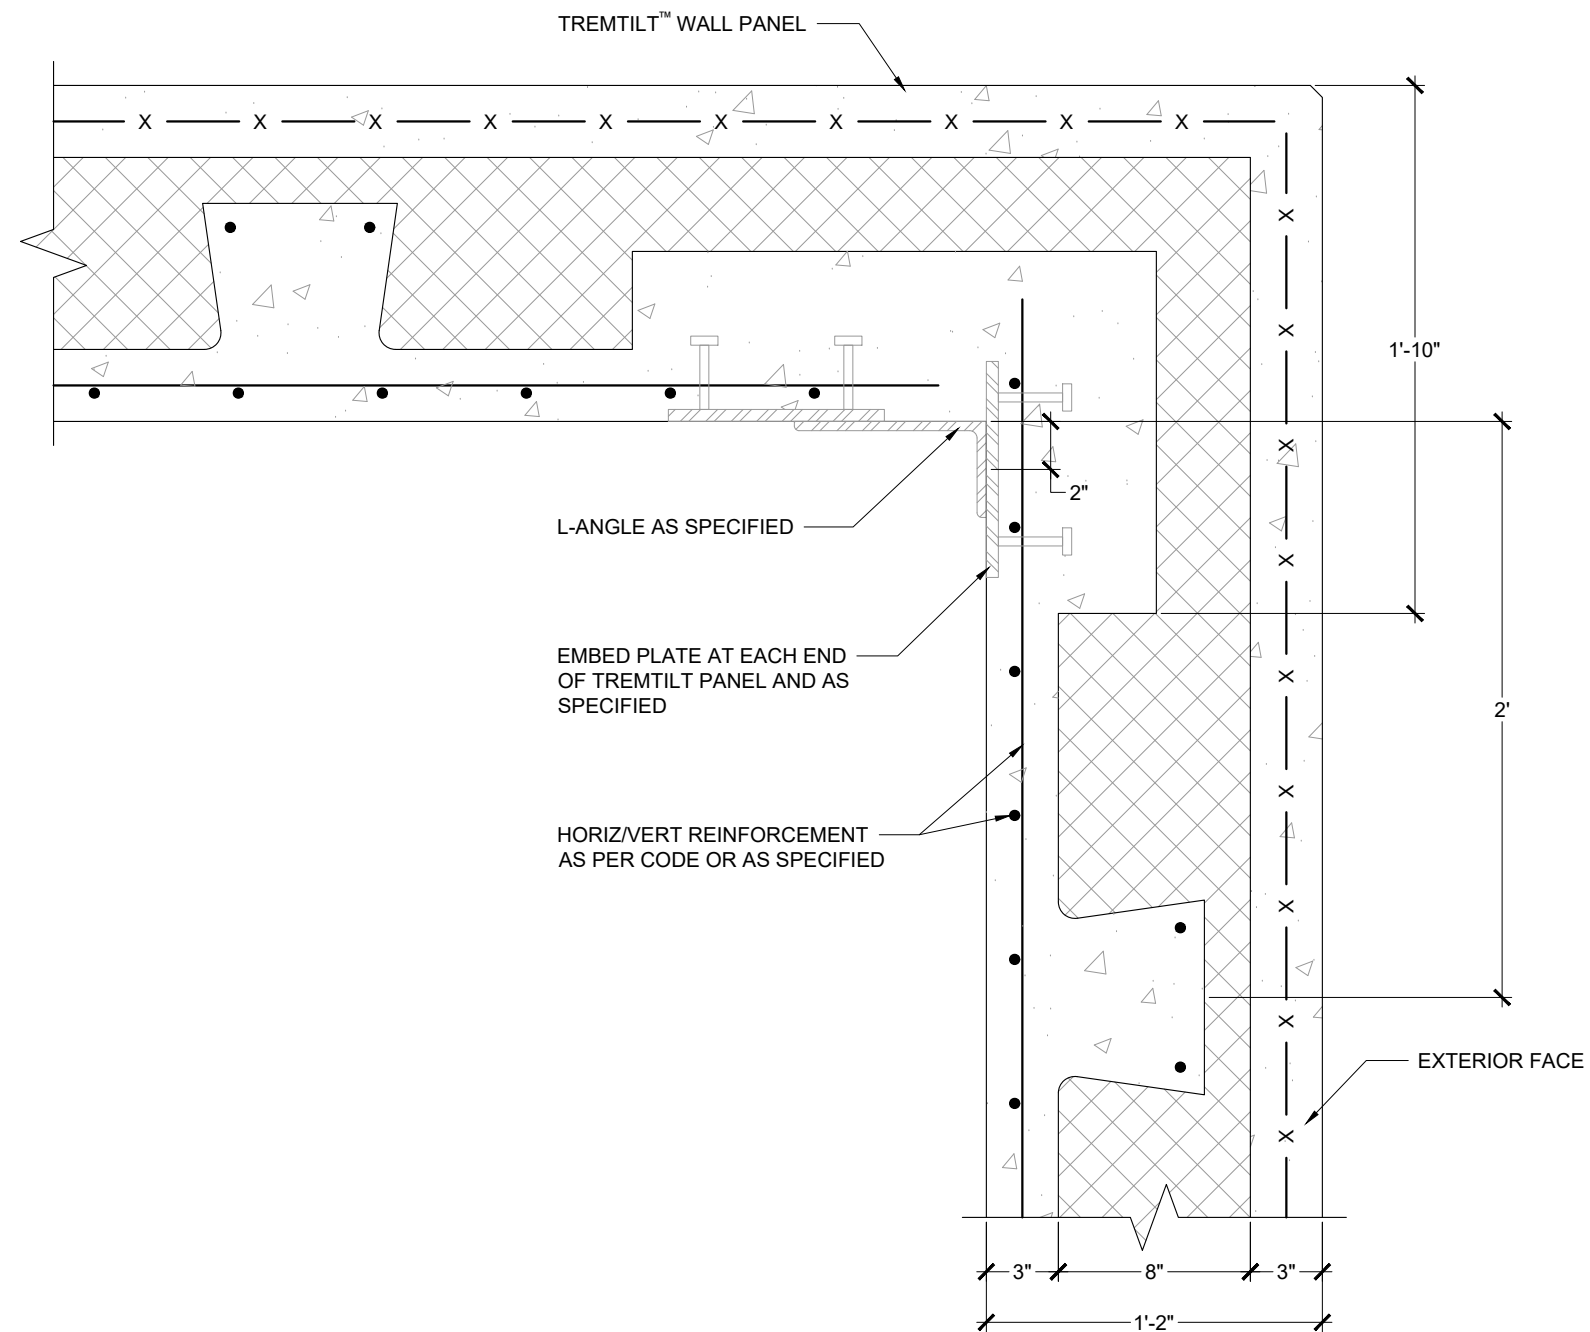

Tremtilt™

Detail: Outside Corner				File Name: TREMTILT C 02	
Drawn by: KAB	Checked by: DH	Scale: 1 1/2" = 1'-0"	<i>This detail is for general informational purposes, only. The project design professional determines, in its sole discretion, whether this detail or a functionally equivalent detail is best suited for the project with respect to any architecture, engineering, and design requirements, including any local building code requirements. If this document is not reviewed and the product is not approved for use by a licensed design professional, the customer agrees that the detail may contain substantive flaws requiring correction, and hereby releases Tremco CPG Inc. from any and all liability related to the design and installation of the product. This detail is subject to change without notice. Contact Tremco to ensure you have the most recent version.</i>		
Revision #: 00	Revised by: -	Date: 10/2/2026			

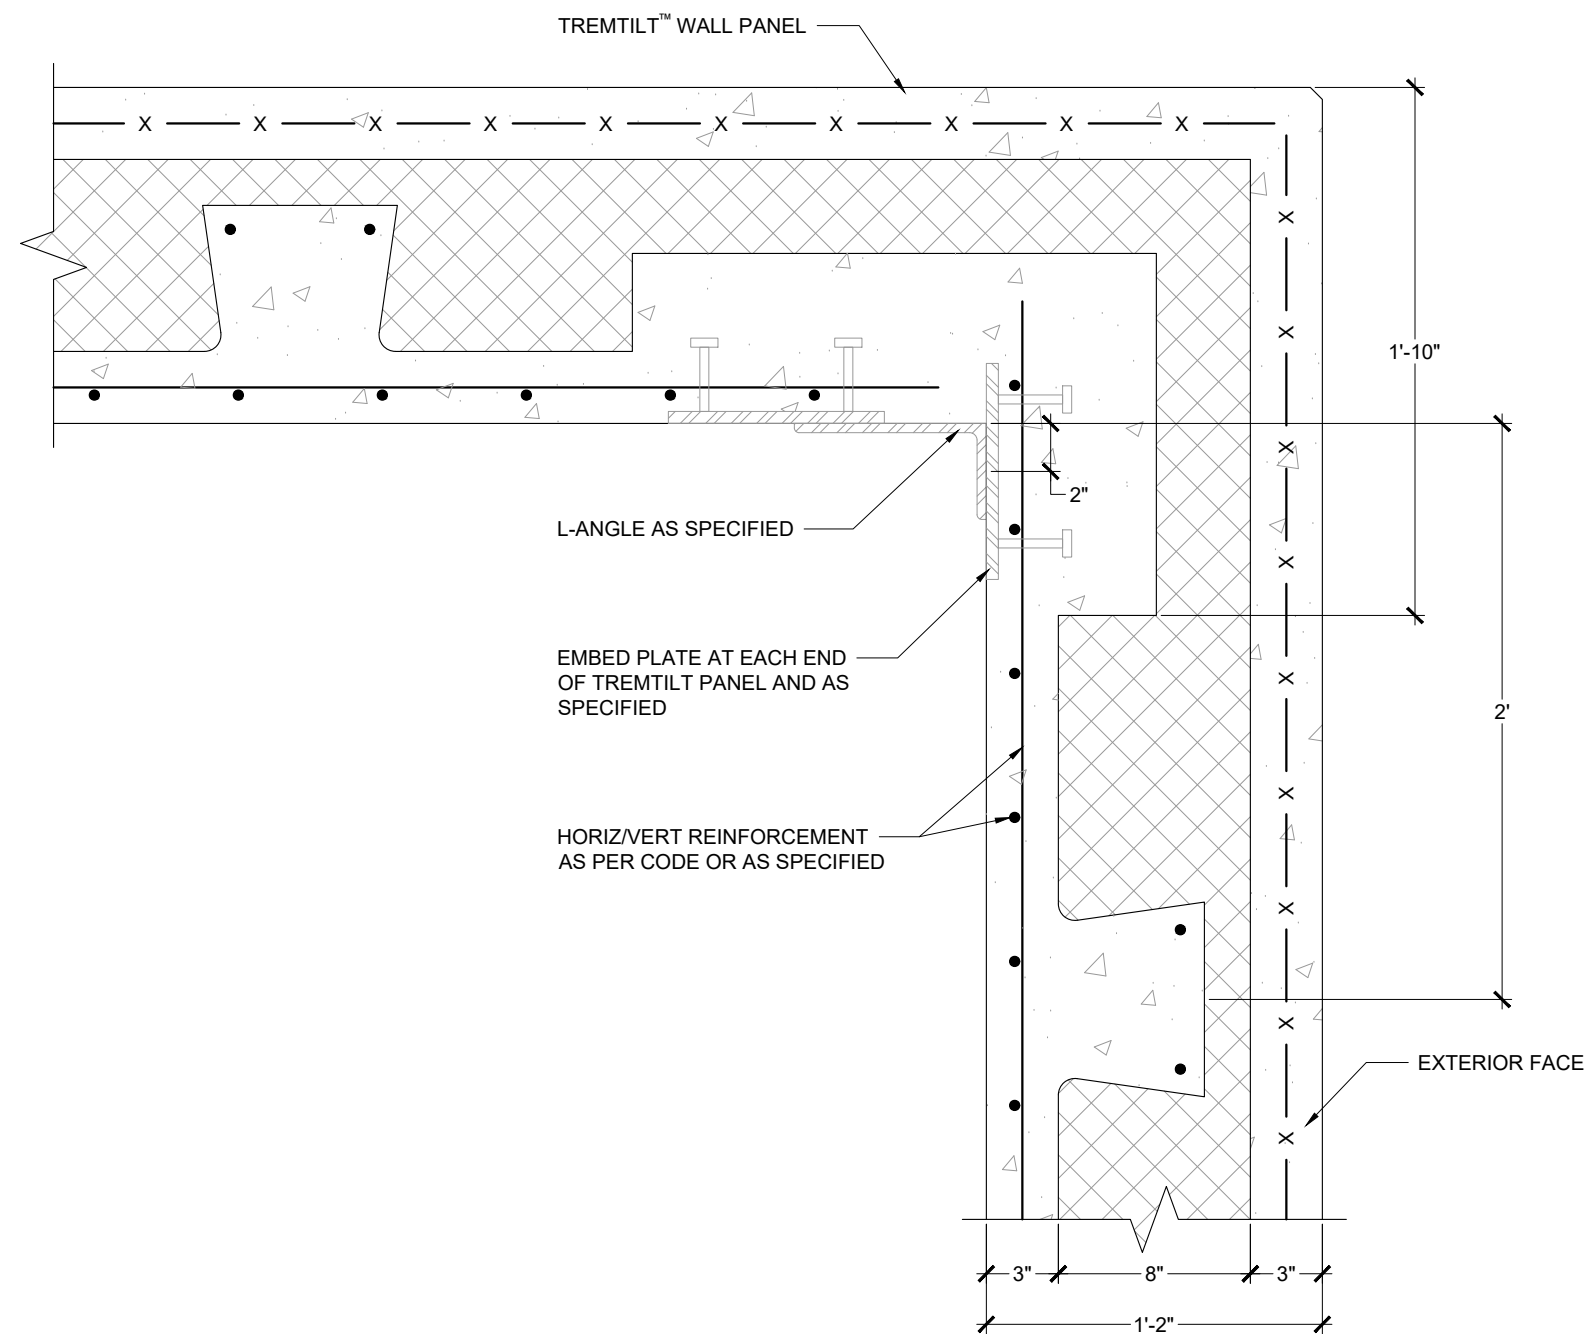

Tremtilt™

Detail: Outside Corner, 2 ½" Option

Drawn by: KAB

Checked by: DH

Scale: 1 1/2" = 1'-0"

Revision #: 00

Revised by: -

Date: 10/2/2026


This detail is for general informational purposes only. The project design professional determines, in its sole discretion, whether this detail or a functionally equivalent detail is best suited for the project with respect to any architecture, engineering, and design requirements, including any local building code requirements. If this document is not reviewed and the product is not approved for use by a licensed design professional, the customer agrees that the detail may contain substantive flaws requiring correction, and hereby releases Tremco CPG Inc. from any and all liability related to the design and installation of the product. This detail is subject to change without notice. Contact Tremco to ensure you have the most recent version.

www.tremcocpg.com

File Name:


TREMTILT C 02 2.5




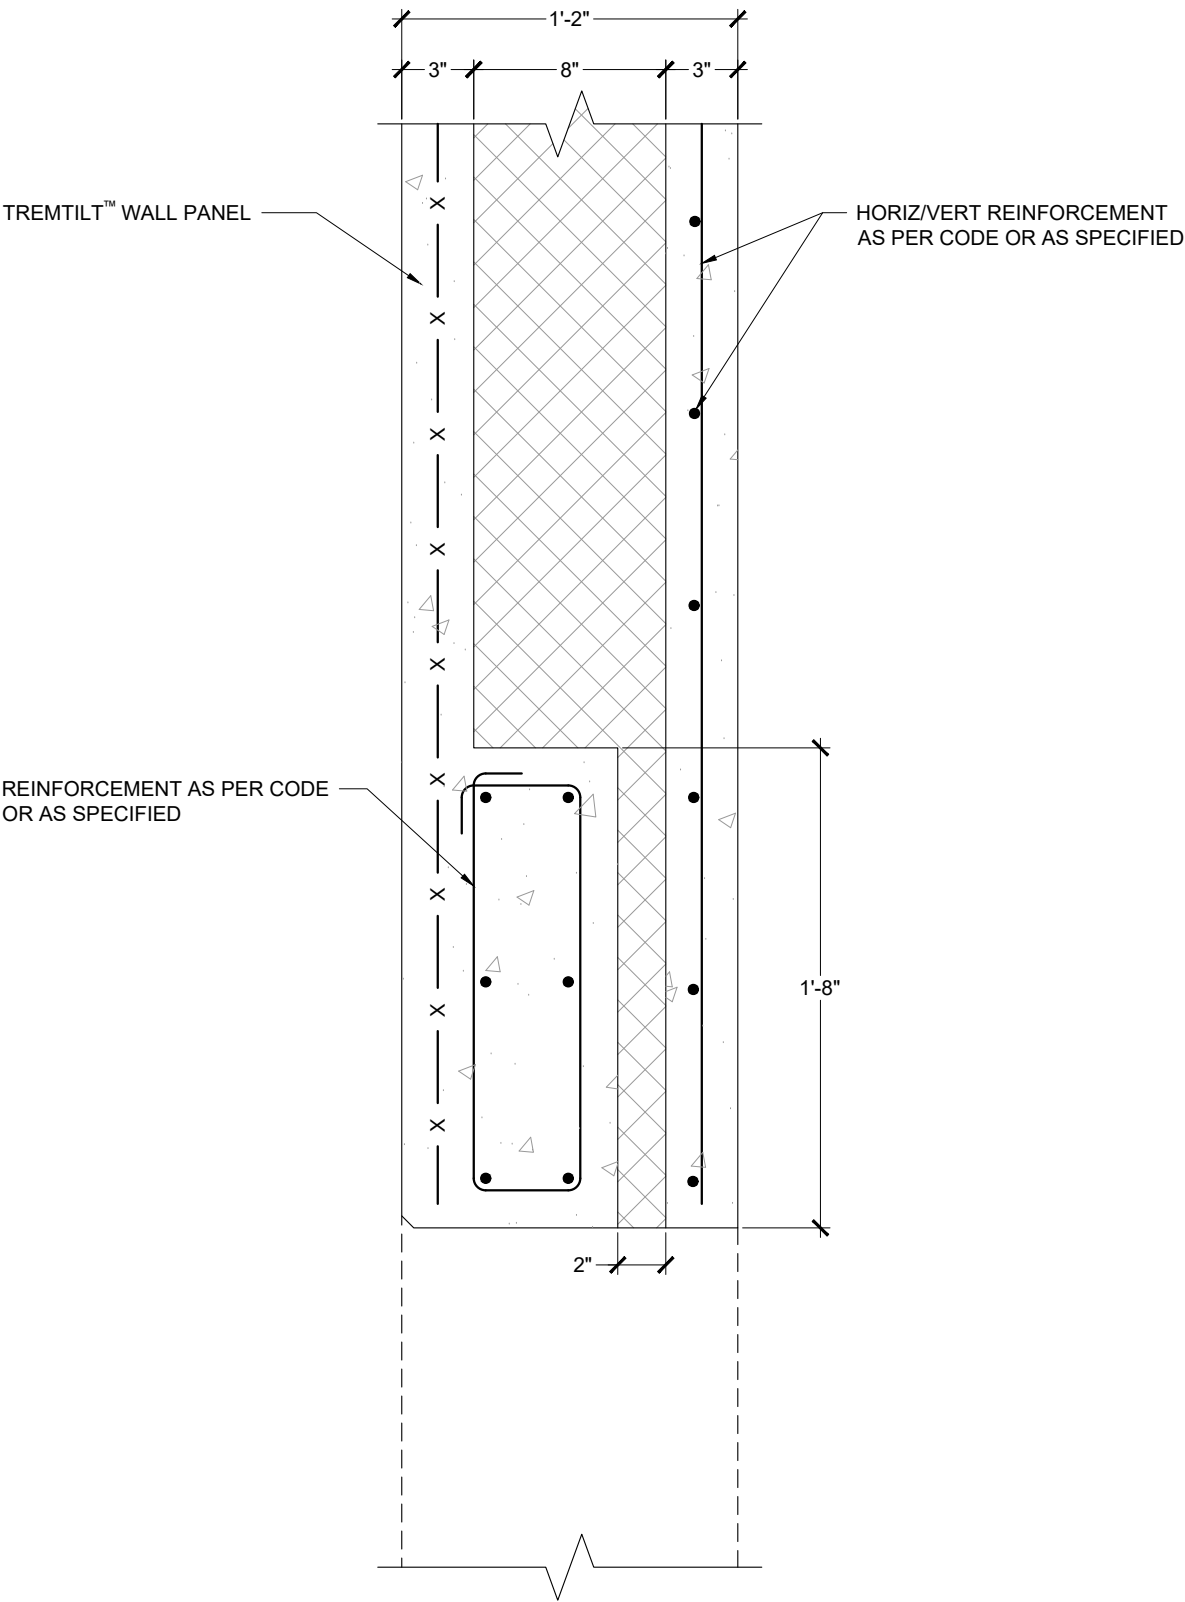



NOTES:
1. COORDINATE ALL OPENING SIZES WITH TREMTILT WALL PANEL LAYOUT SHOP DRAWINGS.

Tremtilt™					File Name:						
Detail: Lintel over Opening					TREMTILT L 01						
Drawn by: KAB		Checked by: DH	Scale: 1 1/2" = 1'-0"	This detail is for general informational purposes, only. The project design professional determines, in its sole discretion, whether this detail or a functionally equivalent detail is best suited for the project with respect to any architecture, engineering, and design requirements, including any local building code requirements. If this document is not reviewed and the product is not approved for use by a licensed design professional, the customer agrees that the detail may contain substantive flaws requiring correction, and hereby releases Tremco CPG Inc. from any and all liability related to the design and installation of the product. This detail is subject to change without notice. Contact Tremco to ensure you have the most recent version.							
Revision #: 00		Revised by: -	Date: 10/2/2026								
 Tremco Technical Support: 866-209-2404											

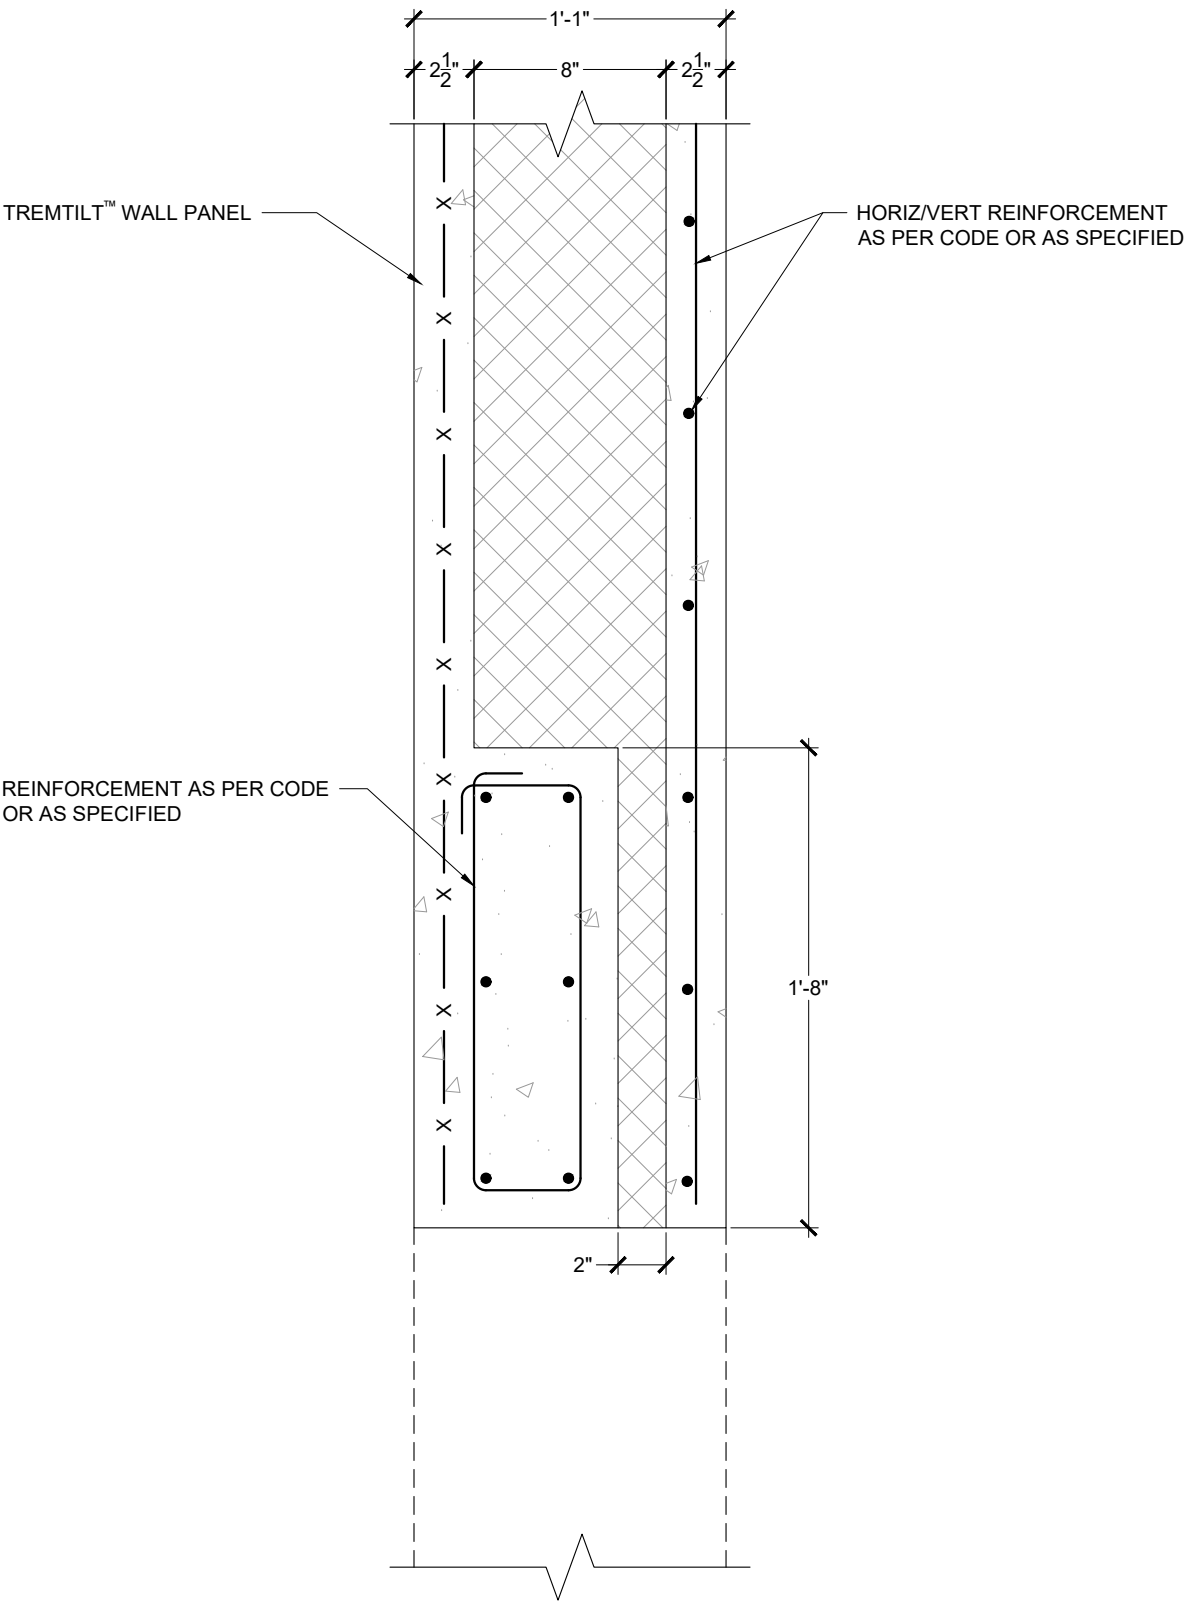

NOTES:
1. COORDINATE ALL OPENING SIZES WITH TREMTILT WALL PANEL LAYOUT SHOP DRAWINGS.

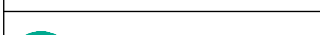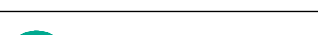Tremtilt™						
 Tremco Technical Support: 866-209-2404	Detail: Lintel over Opening, 2 ½" Option					File Name:
	Drawn by: KAB	Checked by: DH	Scale: 1 1/2" = 1'-0"	<i>This detail is for general informational purposes, only. The project design professional determines, in its sole discretion, whether this detail or a functionally equivalent detail is best suited for the project with respect to any architecture, engineering, and design requirements, including any local building code requirements. If this document is not reviewed and the product is not approved for use by a licensed design professional, the customer agrees that the detail may contain substantive flaws requiring correction, and hereby releases Tremco CPG Inc. from any and all liability related to the design and installation of the product. This detail is subject to change without notice. Contact Tremco to ensure you have the most recent version.</i>		TREMTILT L 01 2.5
	Revision #: 00	Revised by: -	Date: 10/2/2026			
www.tremcocpg.com						 Construction Products Group

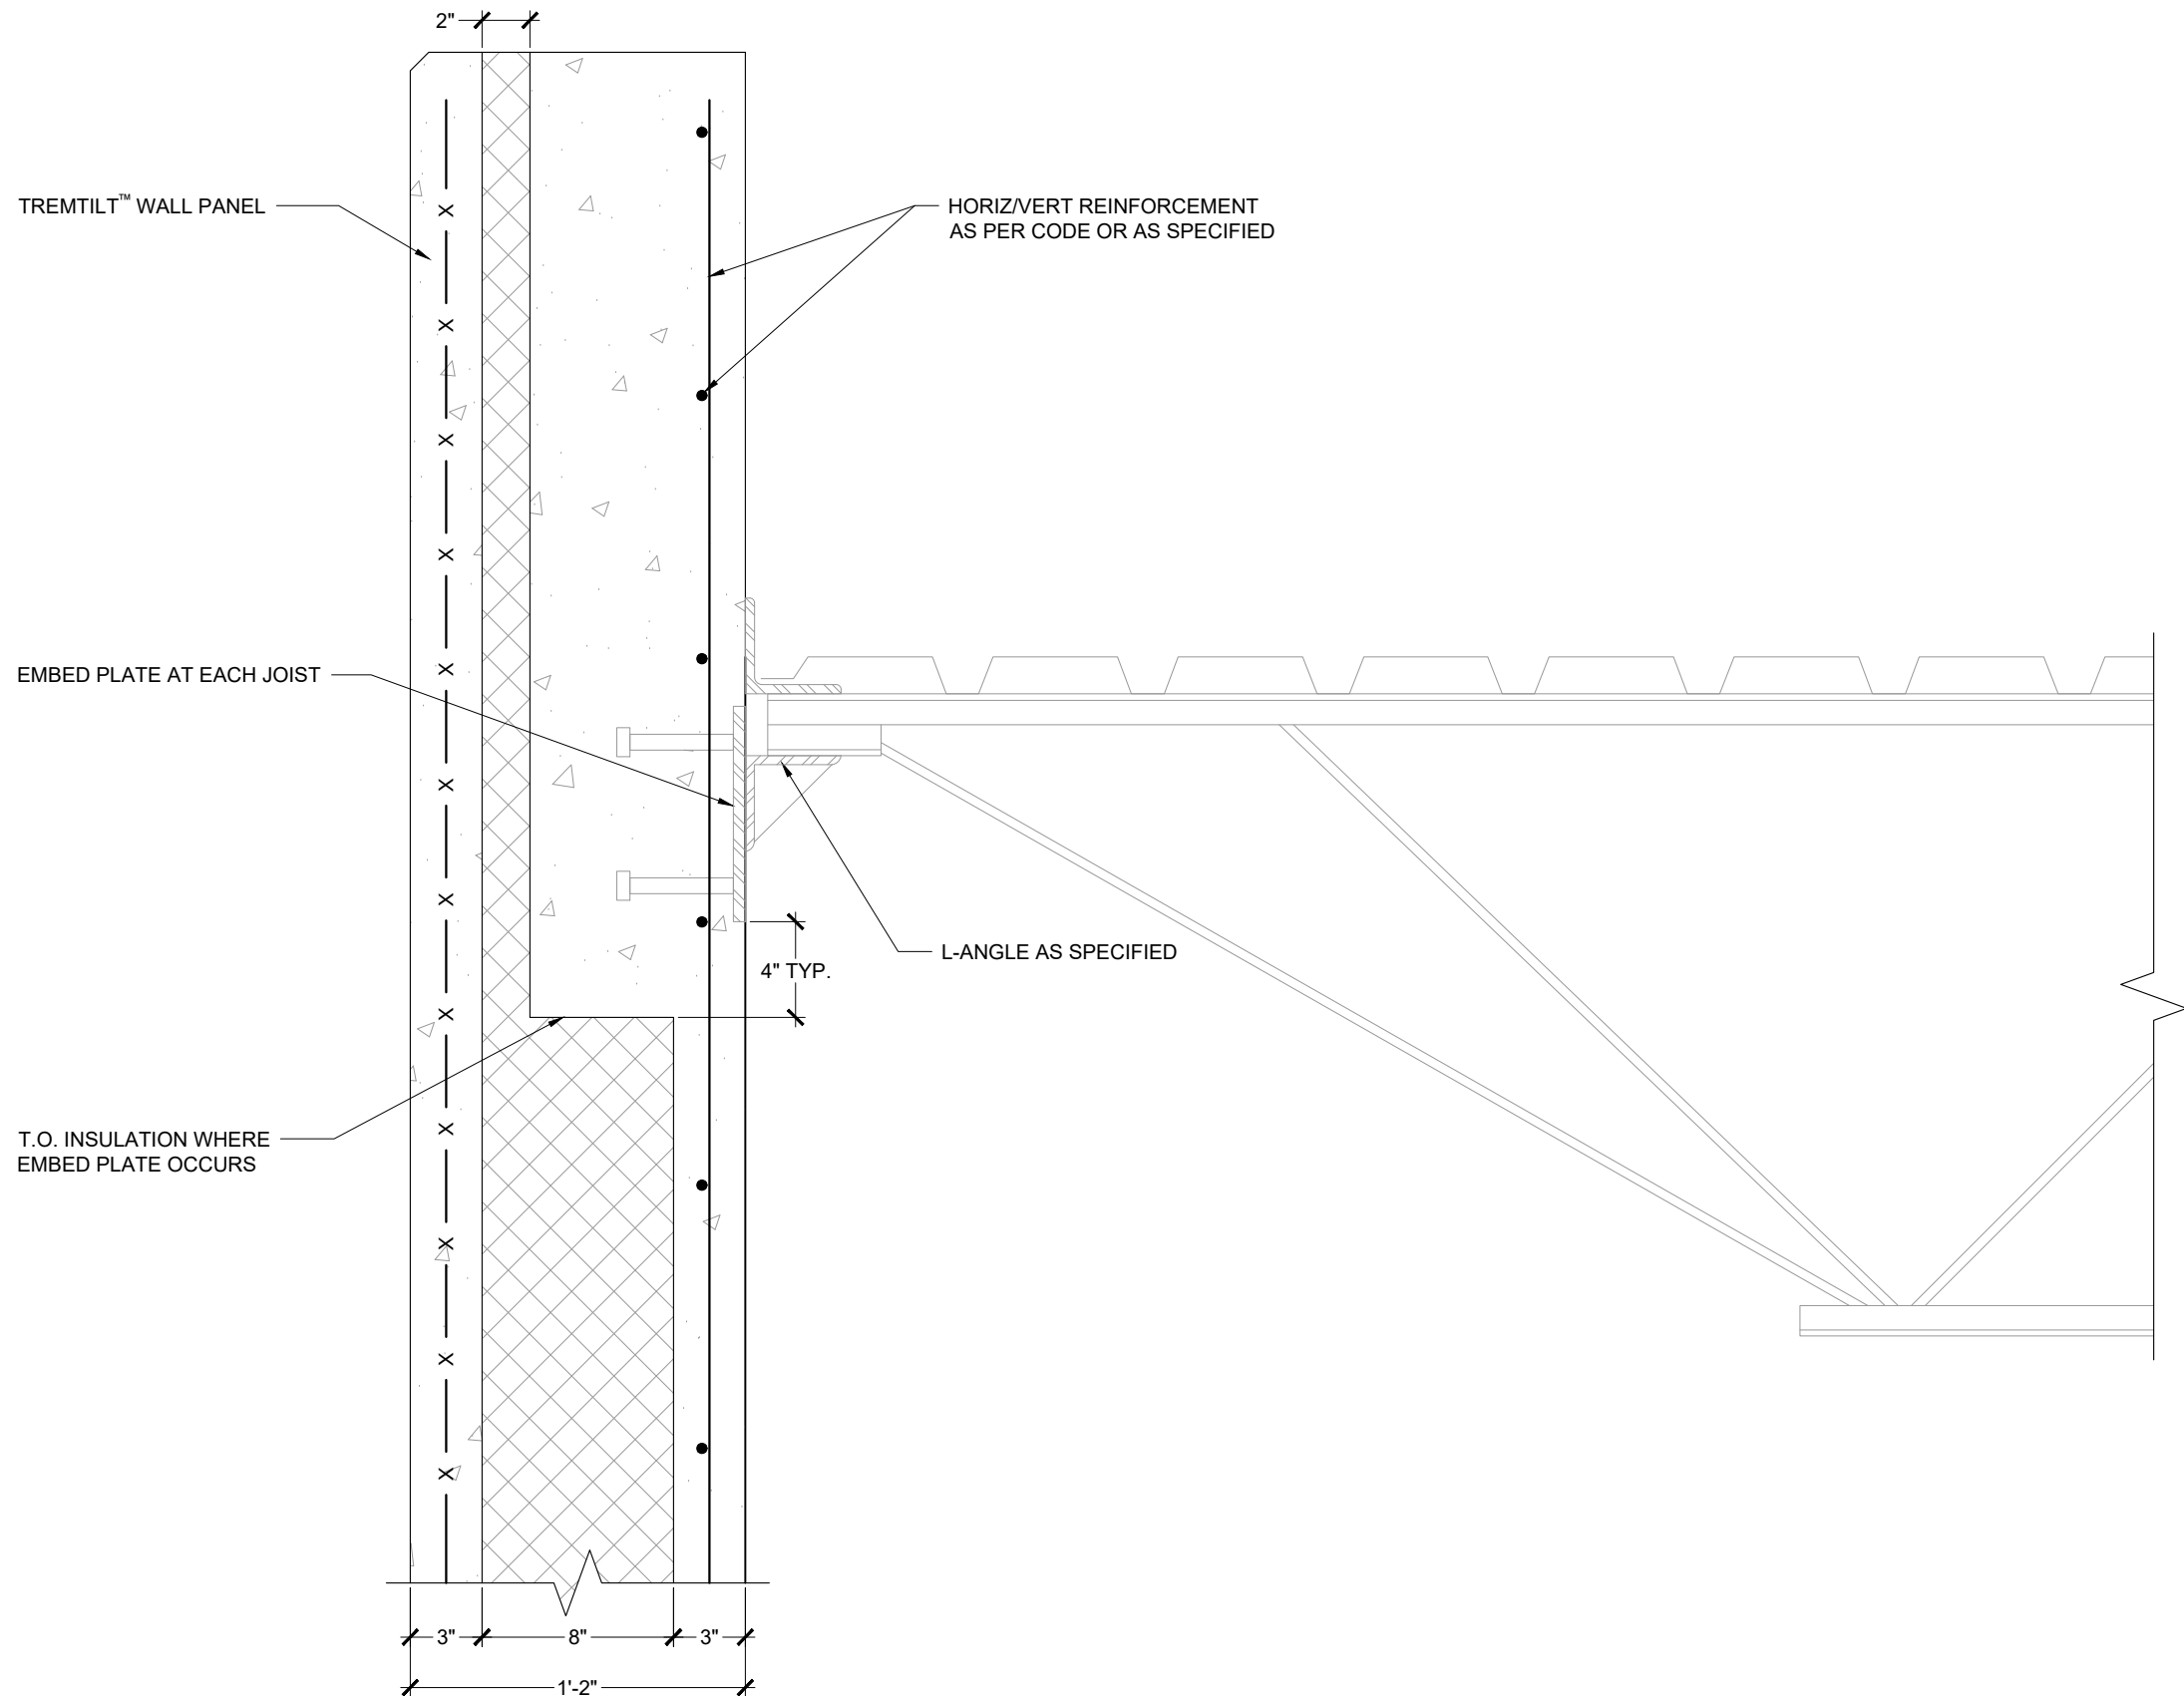

Tremilt™



Tremco Technical Support: 866-209-2404

Detail: Roof Joist Bearing

Drawn by: KAB

Checked by: DH

Scale: 1 1/2" = 1'-0"

Revision #: 00

Revised by: -

Date: 10/2/2026

This detail is for general informational purposes only. The project design professional determines, in its sole discretion, whether this detail or a functionally equivalent detail is best suited for the project with respect to any architecture, engineering, and design requirements, including any local building code requirements. If this document is not reviewed and the product is not approved for use by a licensed design professional, the customer agrees that the detail may contain substantive flaws requiring correction, and hereby releases Tremco CPG Inc. from any and all liability related to the design and installation of the product. This detail is subject to change without notice. Contact Tremco to ensure you have the most recent version.


www.tremcocpg.com

File Name:

TREMILT R 01



Construction Products Group

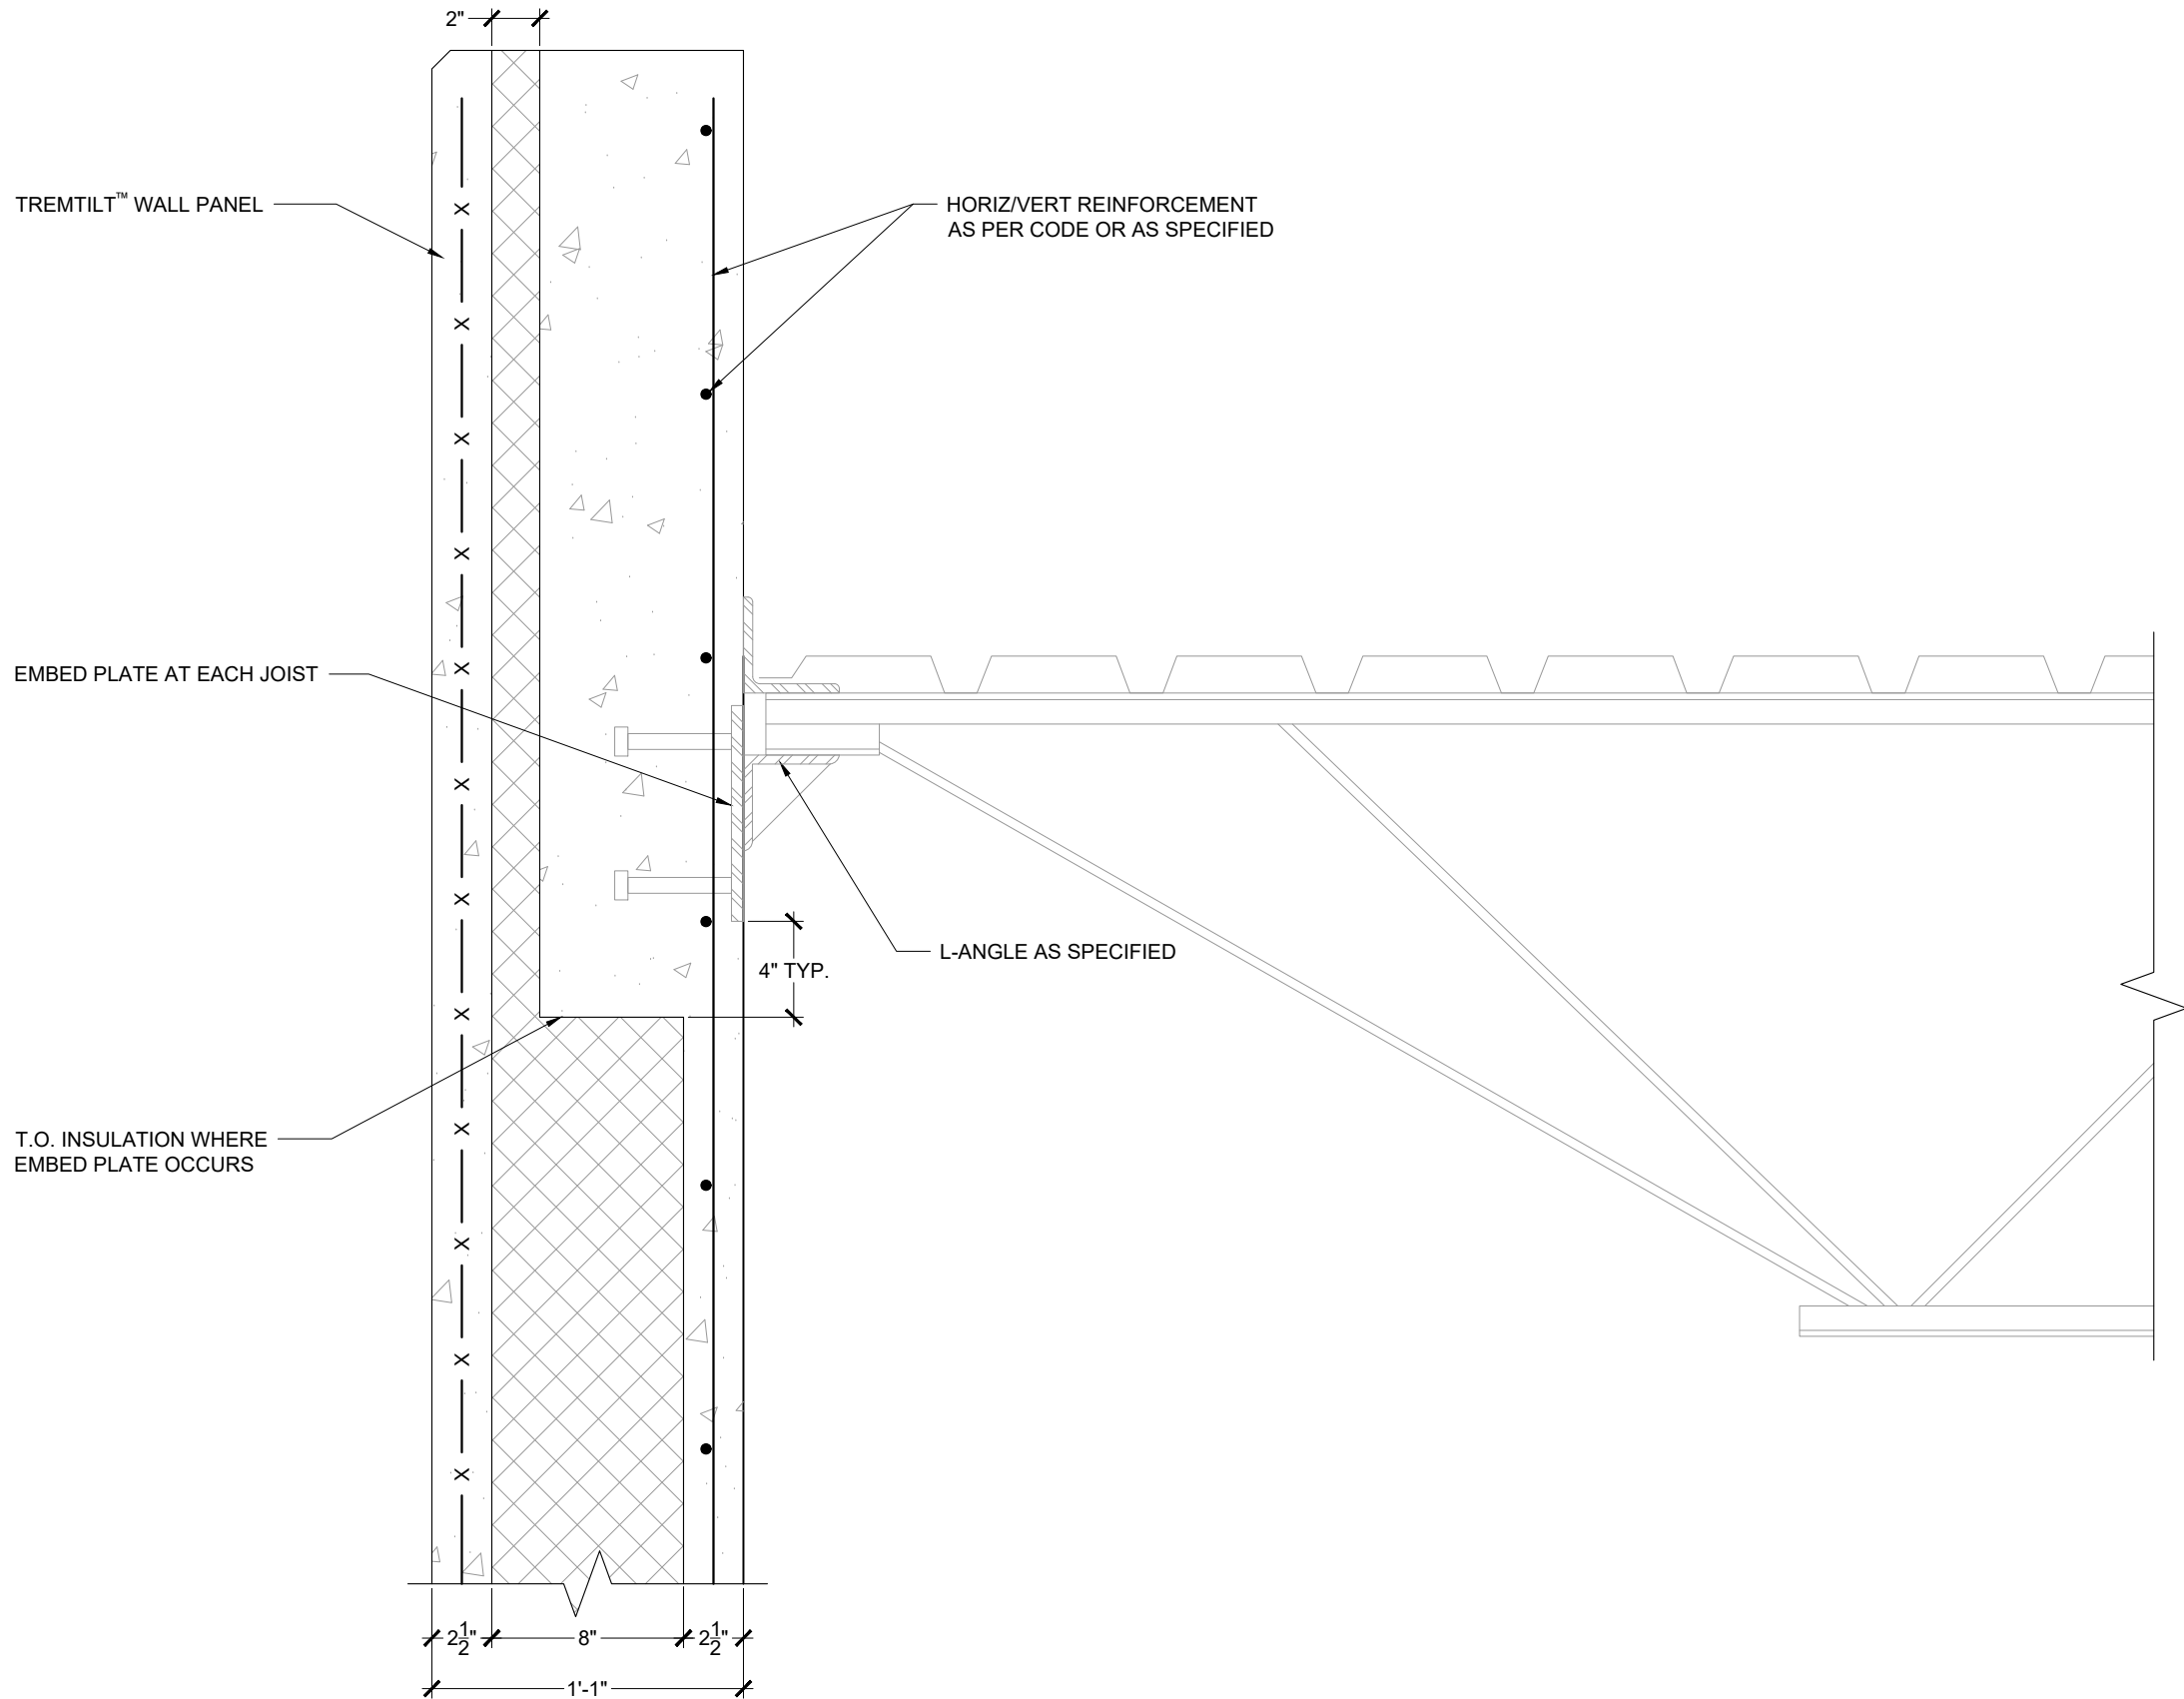

Tremtilt™



Tremco Technical Support: 866-209-2404

Detail: Roof Joist Bearing, 2 1/2" Option

Drawn by: KAB

Checked by: DH

Scale: 1 1/2" = 1'-0"

Revision #: 00

Revised by: -

Date: 10/2/2026


This detail is for general informational purposes only. The project design professional determines, in its sole discretion, whether this detail or a functionally equivalent detail is best suited for the project with respect to any architecture, engineering, and design requirements, including any local building code requirements. If this document is not reviewed and the product is not approved for use by a licensed design professional, the customer agrees that the detail may contain substantive flaws requiring correction, and hereby releases Tremco CPG Inc. from any and all liability related to the design and installation of the product. This detail is subject to change without notice. Contact Tremco to ensure you have the most recent version.


www.tremcocpg.com

File Name:

TREMTILT R 01 2.5



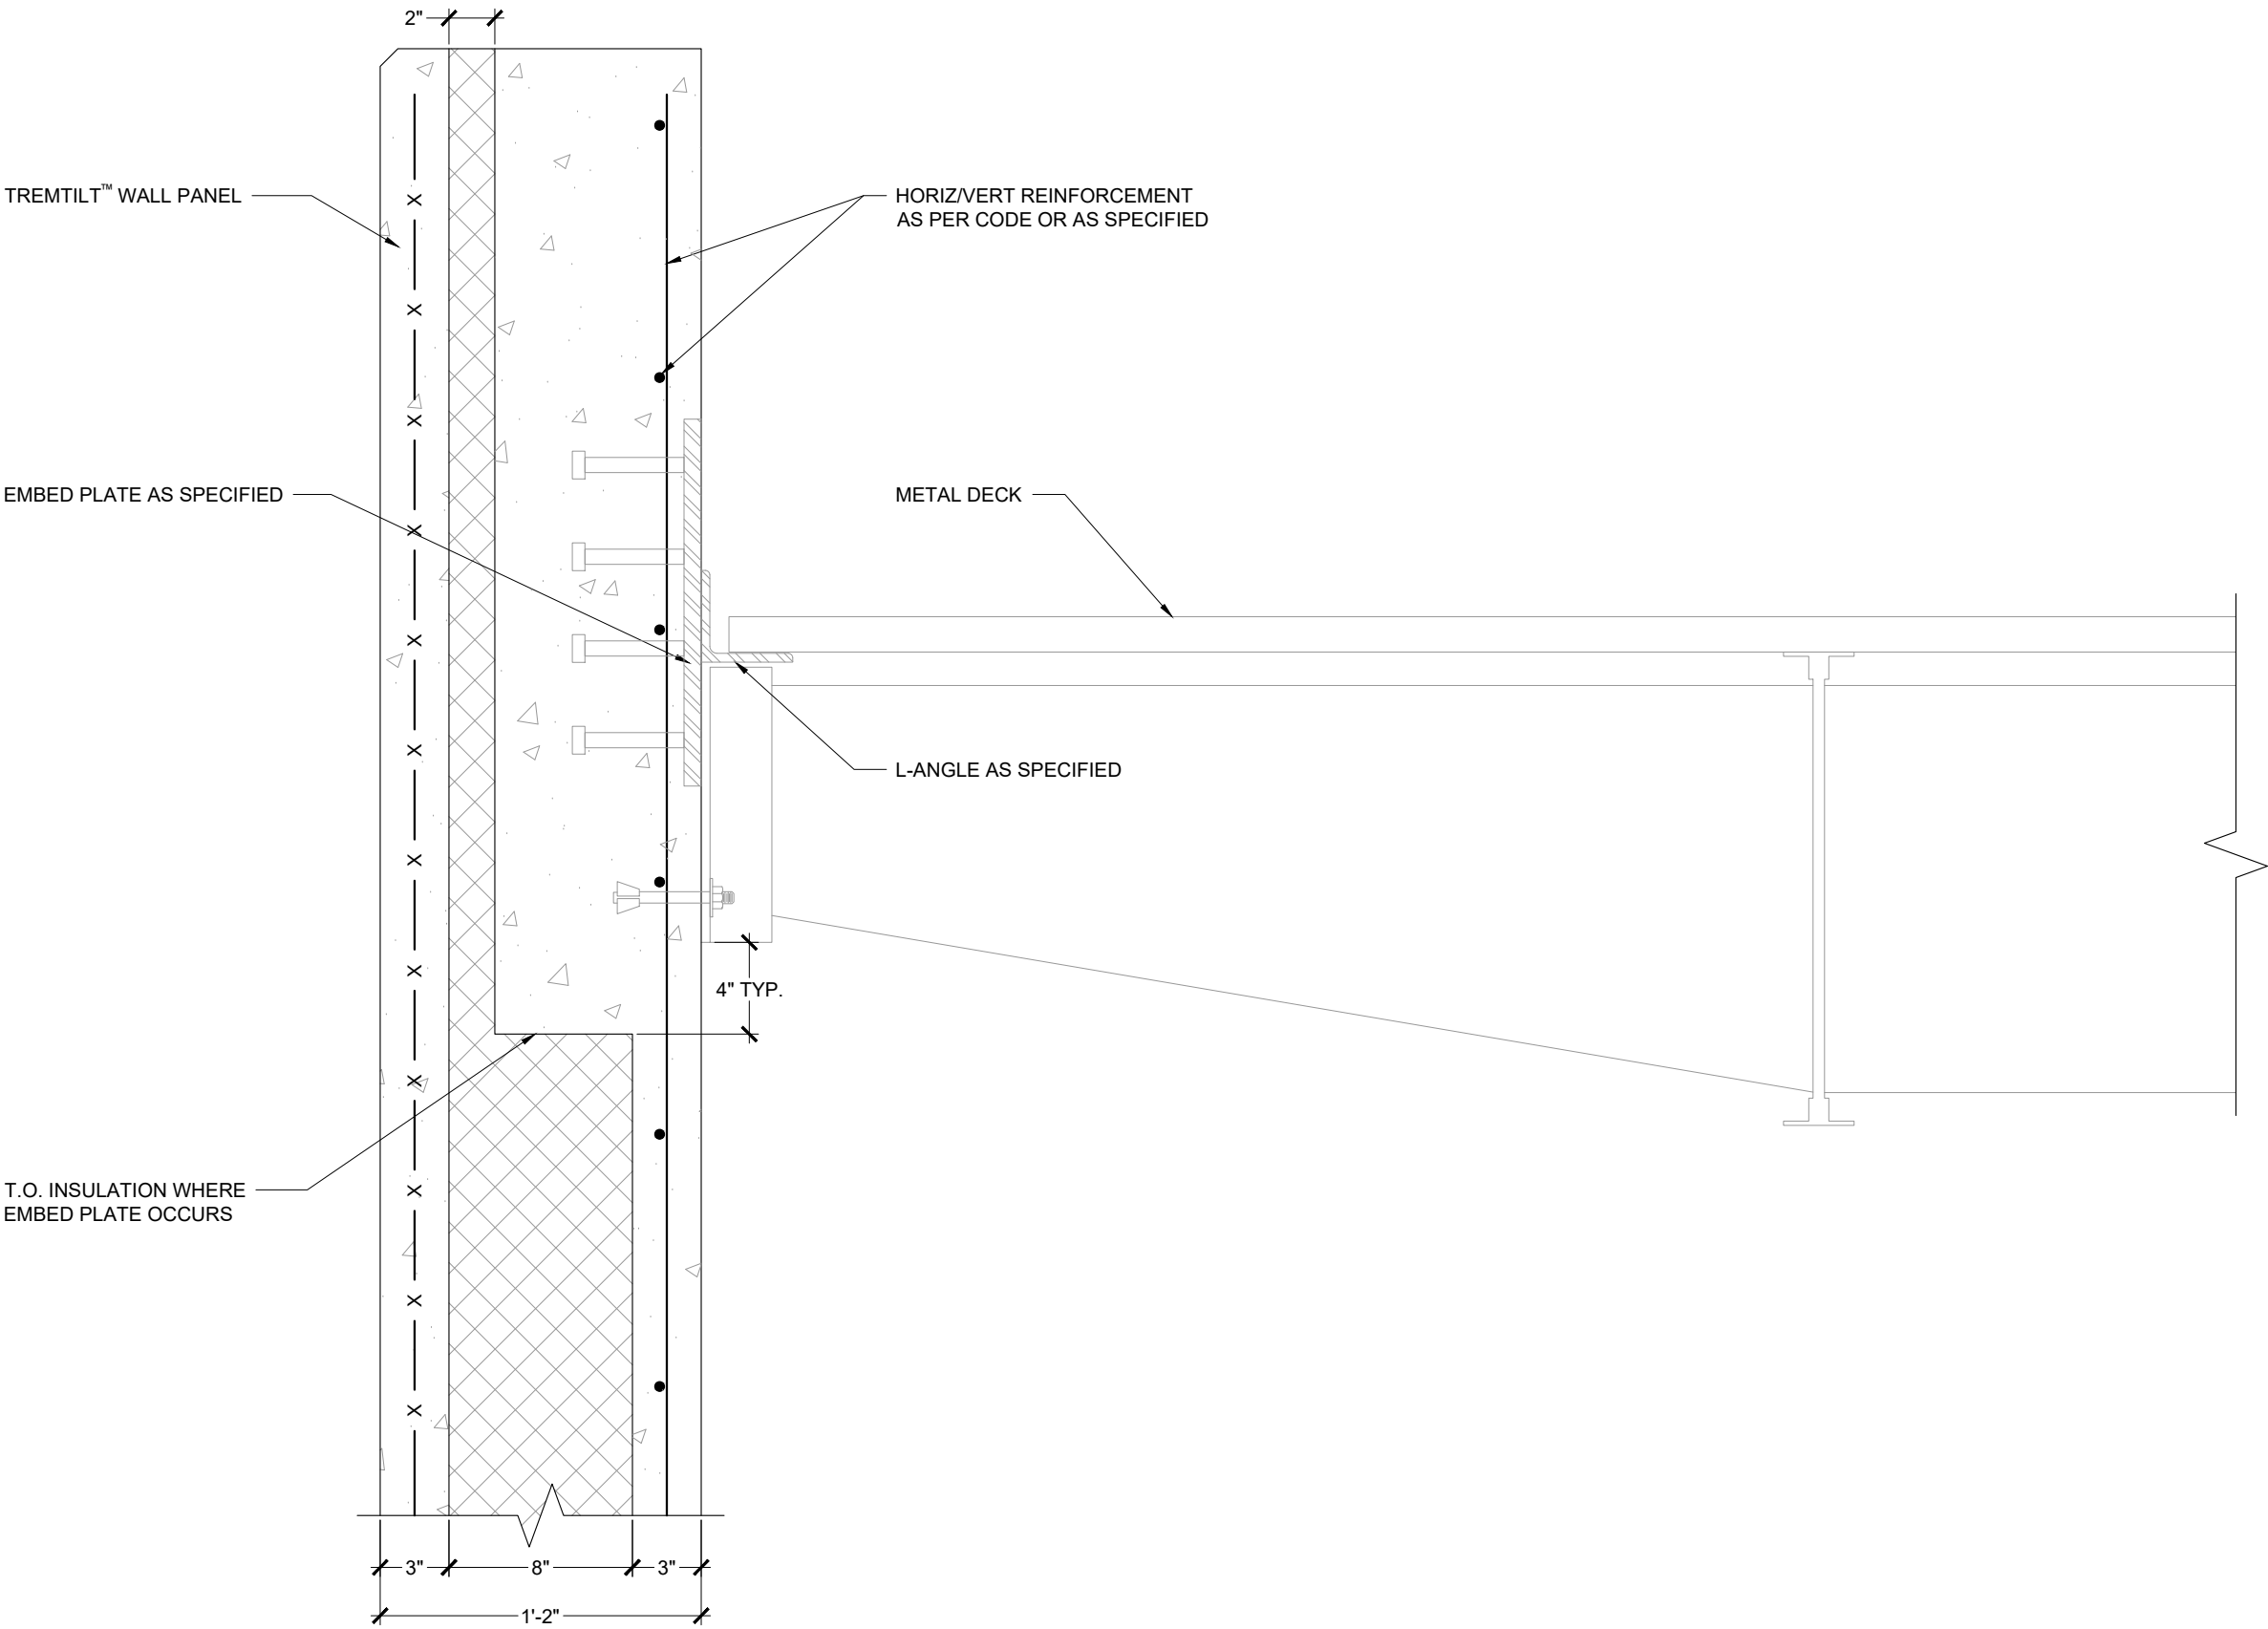

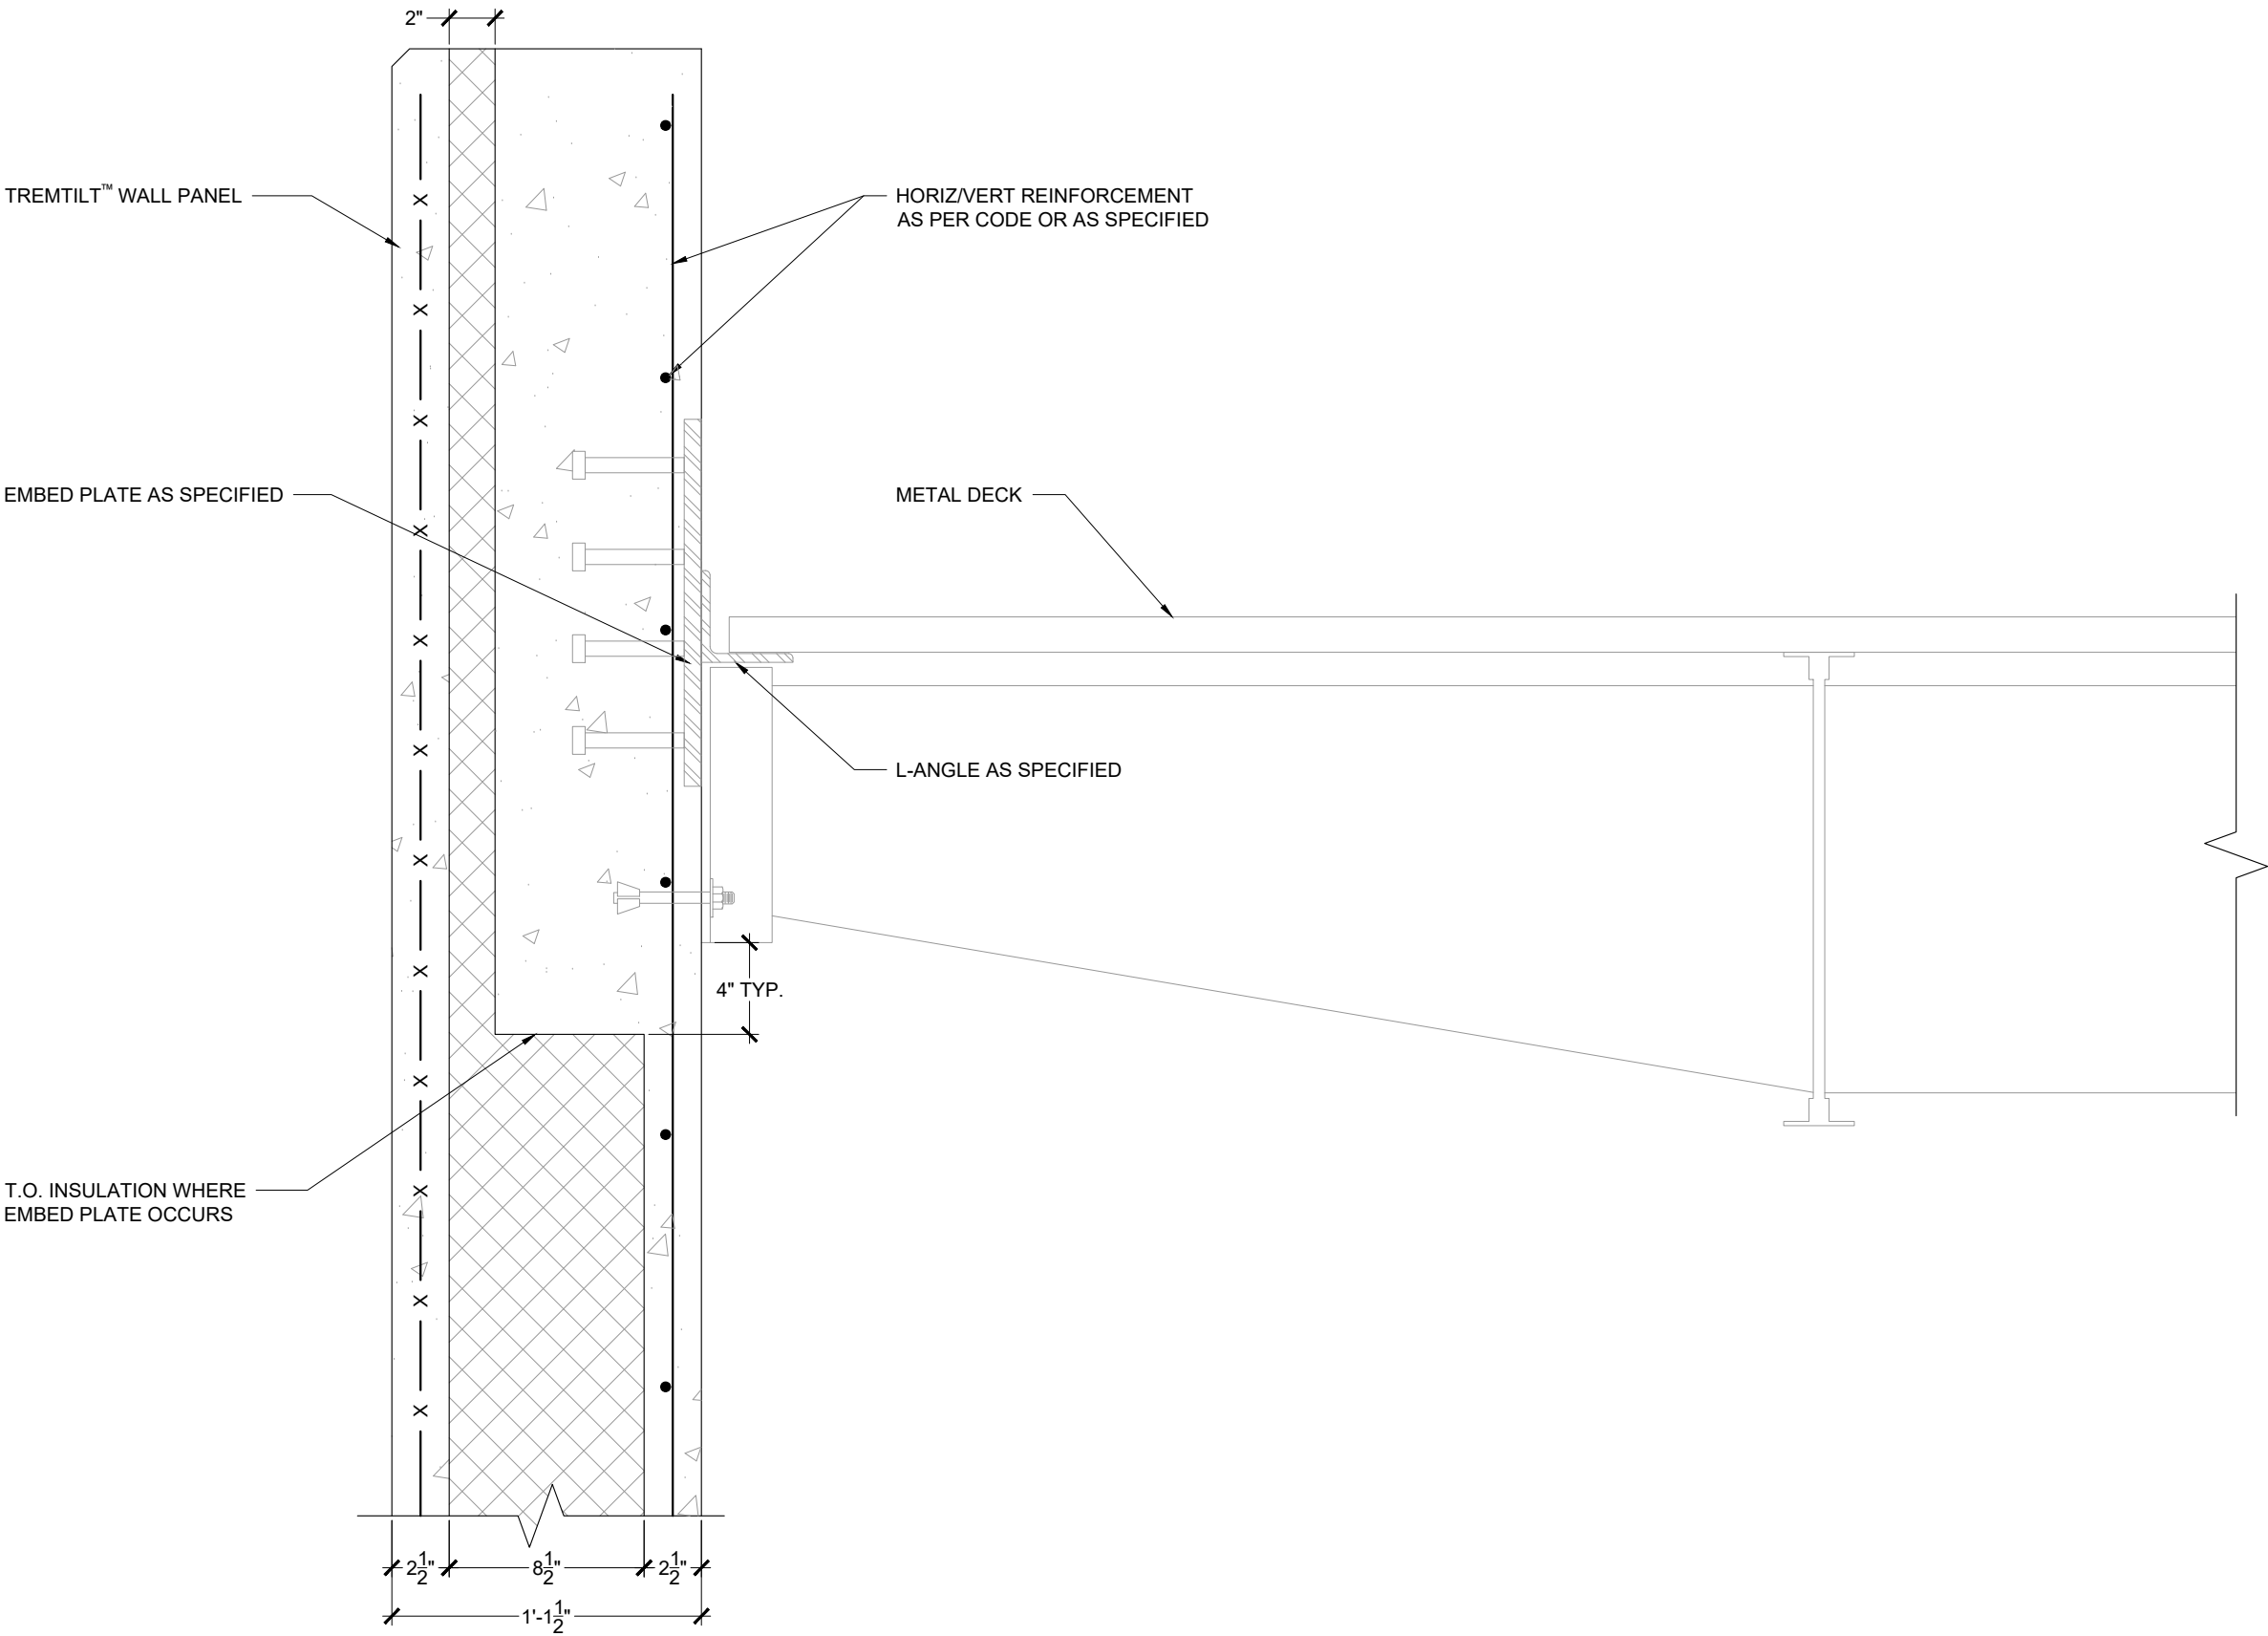

Tremtilt™



Tremco Technical Support: 866-209-2404

Detail: Roof Joist Bridging, 2 1/2" Option

Drawn by: KAB

Checked by: DH

Scale: 1 1/2" = 1'-0"

Revision #: 00

Revised by: -

Date: 10/2/2026

This detail is for general informational purposes only. The project design professional determines, in its sole discretion, whether this detail or a functionally equivalent detail is best suited for the project with respect to any architecture, engineering, and design requirements, including any local building code requirements. If this document is not reviewed and the product is not approved for use by a licensed design professional, the customer agrees that the detail may contain substantive flaws requiring correction, and hereby releases Tremco CPG Inc. from any and all liability related to the design and installation of the product. This detail is subject to change without notice. Contact Tremco to ensure you have the most recent version.

www.tremcocpg.com

File Name:

TREMTILT R 02 2.5



Construction Products Group

