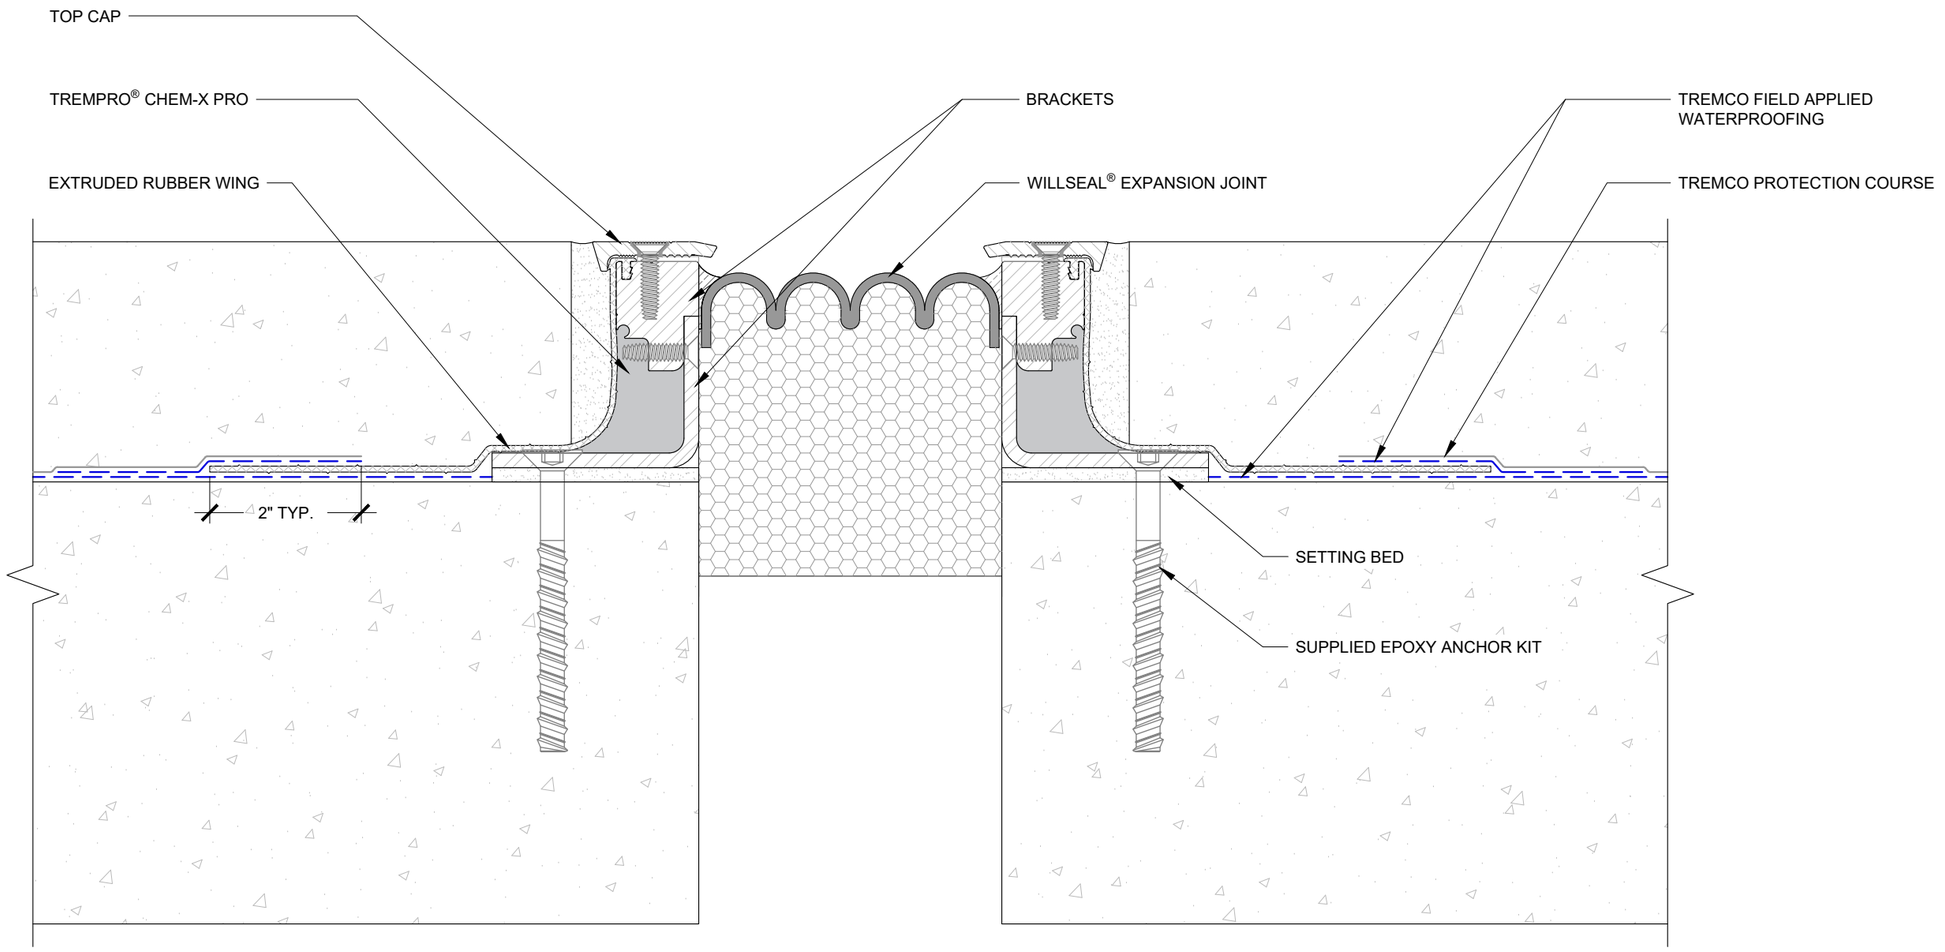

Willseal® Split Slab

Willseal Technical Support: 800-274-2813

Detail: Standard Impact Configuration			File Name: WSS-FF-01
Drawn by: KAB	Checked by: xxx	Scale: 6" = 1'-0"	
Revision #: 00	Revised by: -	Date: 9/26/2025	

This detail is for general informational purposes, only. The project design professional determines, in its sole discretion, whether this detail or a functionally equivalent detail is best suited for the project with respect to any architecture, engineering, and design requirements, including any local building code requirements. If this document is not reviewed and the product is not approved for use by a licensed design professional, the customer agrees that the detail may contain substantive flaws requiring correction, and hereby releases Schul International Co., LLC d/b/a Willseal and Tremco CPG Inc. from any and all liability related to the design and installation of the product. This detail is subject to change without notice. Contact Willseal and Tremco to ensure you have the most recent version.

Construction Products Group